

NORTH

NOTES

1. FOR GENERAL NOTES, KEY TO MATERIALS, SYMBOLS, ABBREVIATIONS, FINISH SCHEDULES, DOOR SCHEDULES AND TERMINATION OF DRAWINGS SEE DRAWINGS A-1.1 TO A-1.5.
2. FOR COMPLETE 1/8" SCALE FLOOR PLAN SEE DRAWING A-2.100.
3. ALL ELEVATIONS SHOWN THUS (+0'-0") ARE IN RELATION TO PROJECT DATUM.
4. FOR MECHANICAL AND ELECTRICAL LEGENDS SEE RESPECTIVE ENGINEER'S DRAWINGS.
5. FOR TYPICAL STAIR DETAILS SEE DRAWINGS A-6.00A AND A-6.00B.
6. ALL TRENCH HEADERS TO BE FIREPROOFED AT UNDERSIDE OF SLAB FOR A WIDTH OF 4'0" WITH A SPRAY-ON TYPE FIREPROOFING. SEE ARCHITECTURAL SPECIFICATIONS FOR TYPE AND ELEC. ENGINEERS AND CONTRACTORS APPROVED EQUIPMENT. FOR LOCATION AND EXTENT OF TRENCH HEADER AND FIREPROOFING.
7. FINISH FLOOR ELEVATION (FOR OR SLAB ELEVATIONS) ARE (+0'-0") UNLESS OTHERWISE SHOWN OR NOTED.
8. POWER ROOF SUPPLIERS AT ALL MEN AND WOMEN'S TOILETS, ONE SUPPLIERS AT EACH JANITORS' CLOSETS. ALL DOORS TO SHUT-OFF VALVES TO BE LOCATED IN ACCORDANCE WITH THE EXISTING 110 TYPICAL TOILET DETAILS NOS. 1, 2, 3 & 4.
9. WHERE NO SUSPENDED CEILINGS ARE CALLED FOR SUCH AS AT CORRIDORS, STAIR LANDINGS ETC., BOTTOM ELEVATIONS OF ALL PIPING AND DUCTWORK SHALL BE MAINTAINED AT 8'-6" ABOVE FINISHED FLOOR, TO ENSURE FOR ENTIRE CEILING INSTALLATION AND CLEARANCE OF TALL MEDIUM PERSONS.
10. EXTENT OF PUBLIC CORRIDORS, CEILING IS INDICATED THUS: ———————
11. CANTS ARE REQUIRED AT ALL BEAM PENETRATIONS OVER 24" NOMINAL (EXTERNAL) DIMENSION IN REMOTE SHAFTS AND SHALL BE MIN. HGT. 2'0" FROM FLOOR-UP-AT. SEE TYPICAL DETAILS.
12. FOR FIREPROOFING OF PIPES, STANDING COLUMNS AND TYPICAL PARTITION DETAILS SEE DRAWINGS A-4.2B-3B5 TO A-4.2B-3T5.

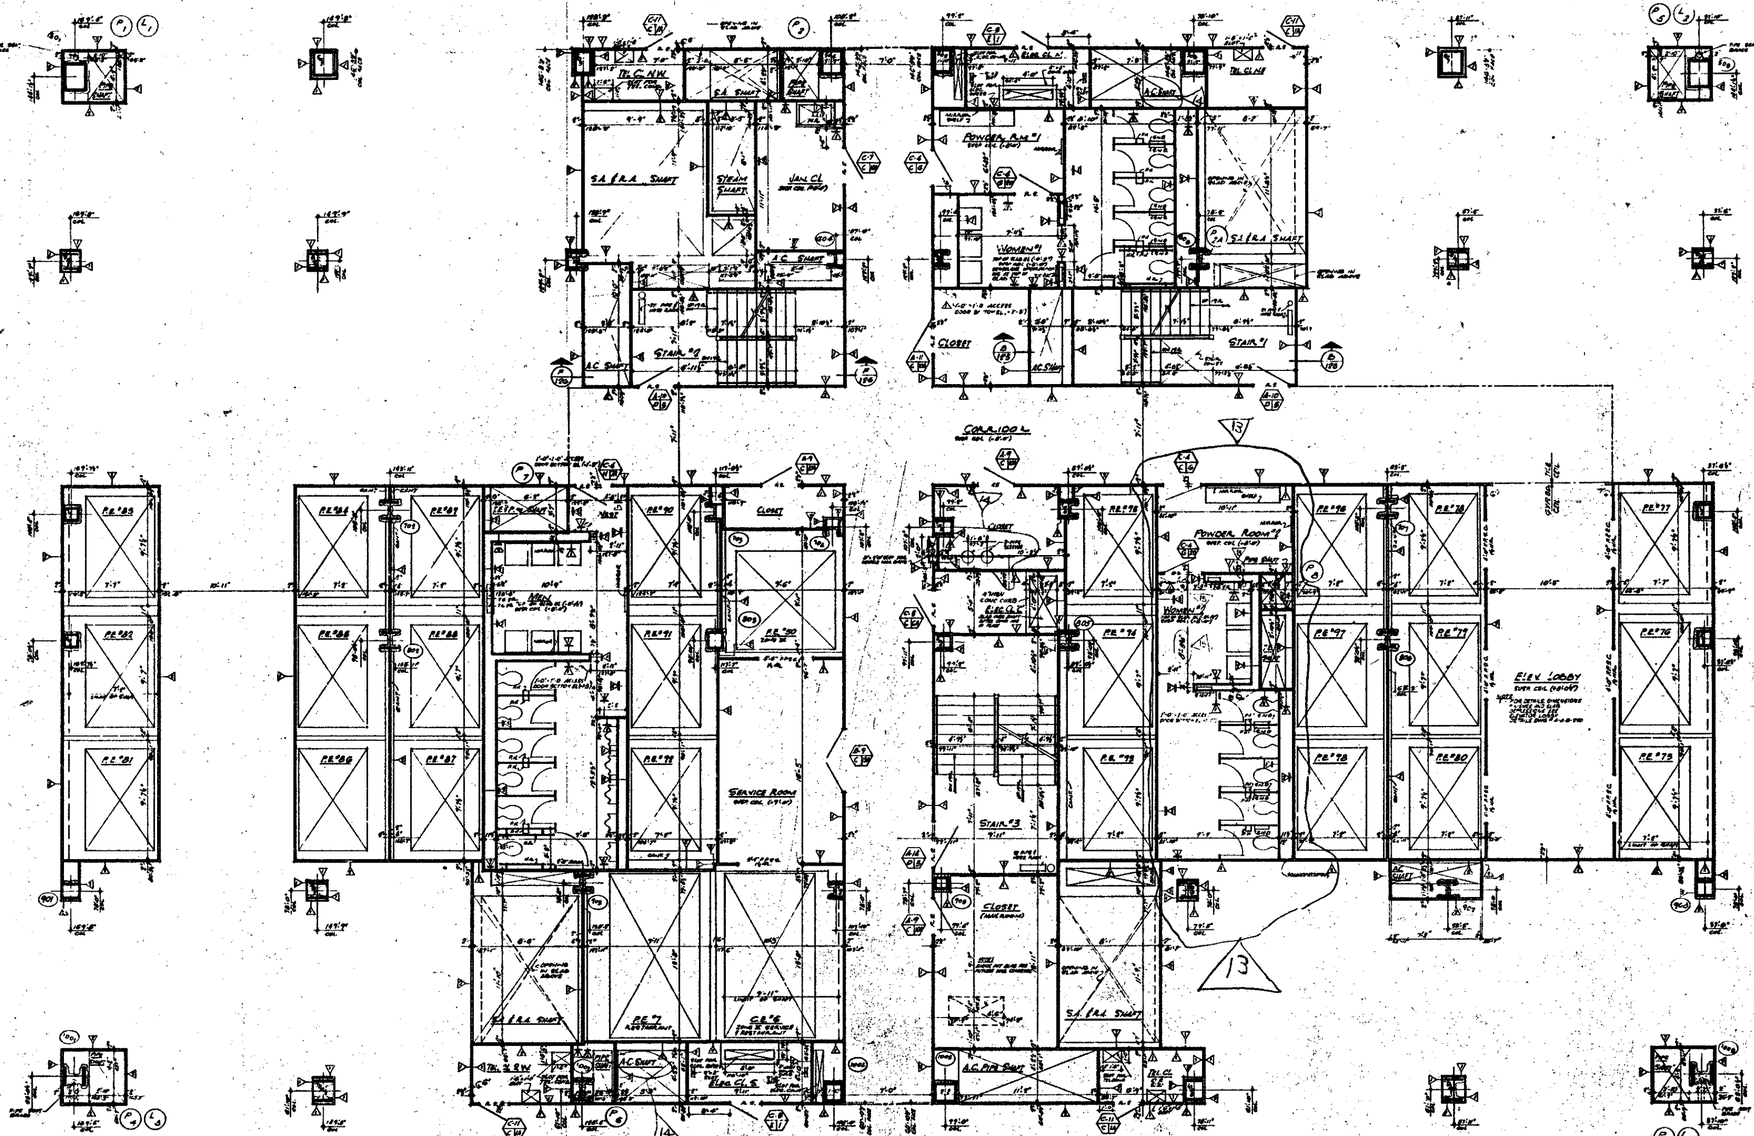

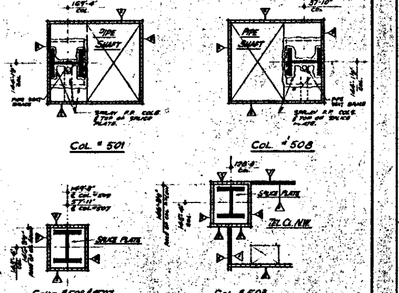

COLUMN DETAILS

BUILDING NOT DATED ARE IN THE PROCESS OF COMPLETION

CONTRACT NO.	DRAWING	Date 8-1-68	
	11-6-70	A-108	L.J.
	11-6-70	A-68	L.J.
	1-30-70	A-51	A.B.
	1-30-70	A-55	A.B.
	1-30-70	A-67	E.C.
6-8-71	A-114	5-25-67	A-31 L.J.
4-8-71	A-106	5-25-67	A-26 L.J.
6-8-71	A-100	5-25-67	A-17 L.J.
	A-110	5-25-67	A-29 L.J.
9-1-71	A-105	8-1-68	A-10 D.G.

REVISIONS

NO.	DATE	REVISION	BY

APPROVED: CHIEF, PLANNING DIVISION — DATE

REGISTERED ARCHITECT — STATE OF NEW YORK

THE WORLD TRADE CENTER

THE PORT OF NEW YORK AUTHORITY

MINORU YAMASAKI & ASSOCIATES — MINORU YAMASAKI, ARCHITECT

WORTHINGTON, SKILLING, HELLE & JACKSON — STRUCTURAL ENGINEERS

JOSEPH R. LORING & ASSOCIATES — ELECTRICAL ENGINEERS

EMERY ROTH & SONS — RICHARD ROTH, ARCHITECT

JAROS, BAUM & BOLLES — MECHANICAL ENGINEERS

THE PORT OF NEW YORK AUTHORITY — PAVING, UTILITIES, FOUNDATIONS

TITLE: 83rd FLOOR CORE PLAN

DRAWN		CHECKED	
SCALE	1/16"	DATE	7-8-69
PROJECT NO.		SHEET	OF
BUILDING NO.			

A-A-144