

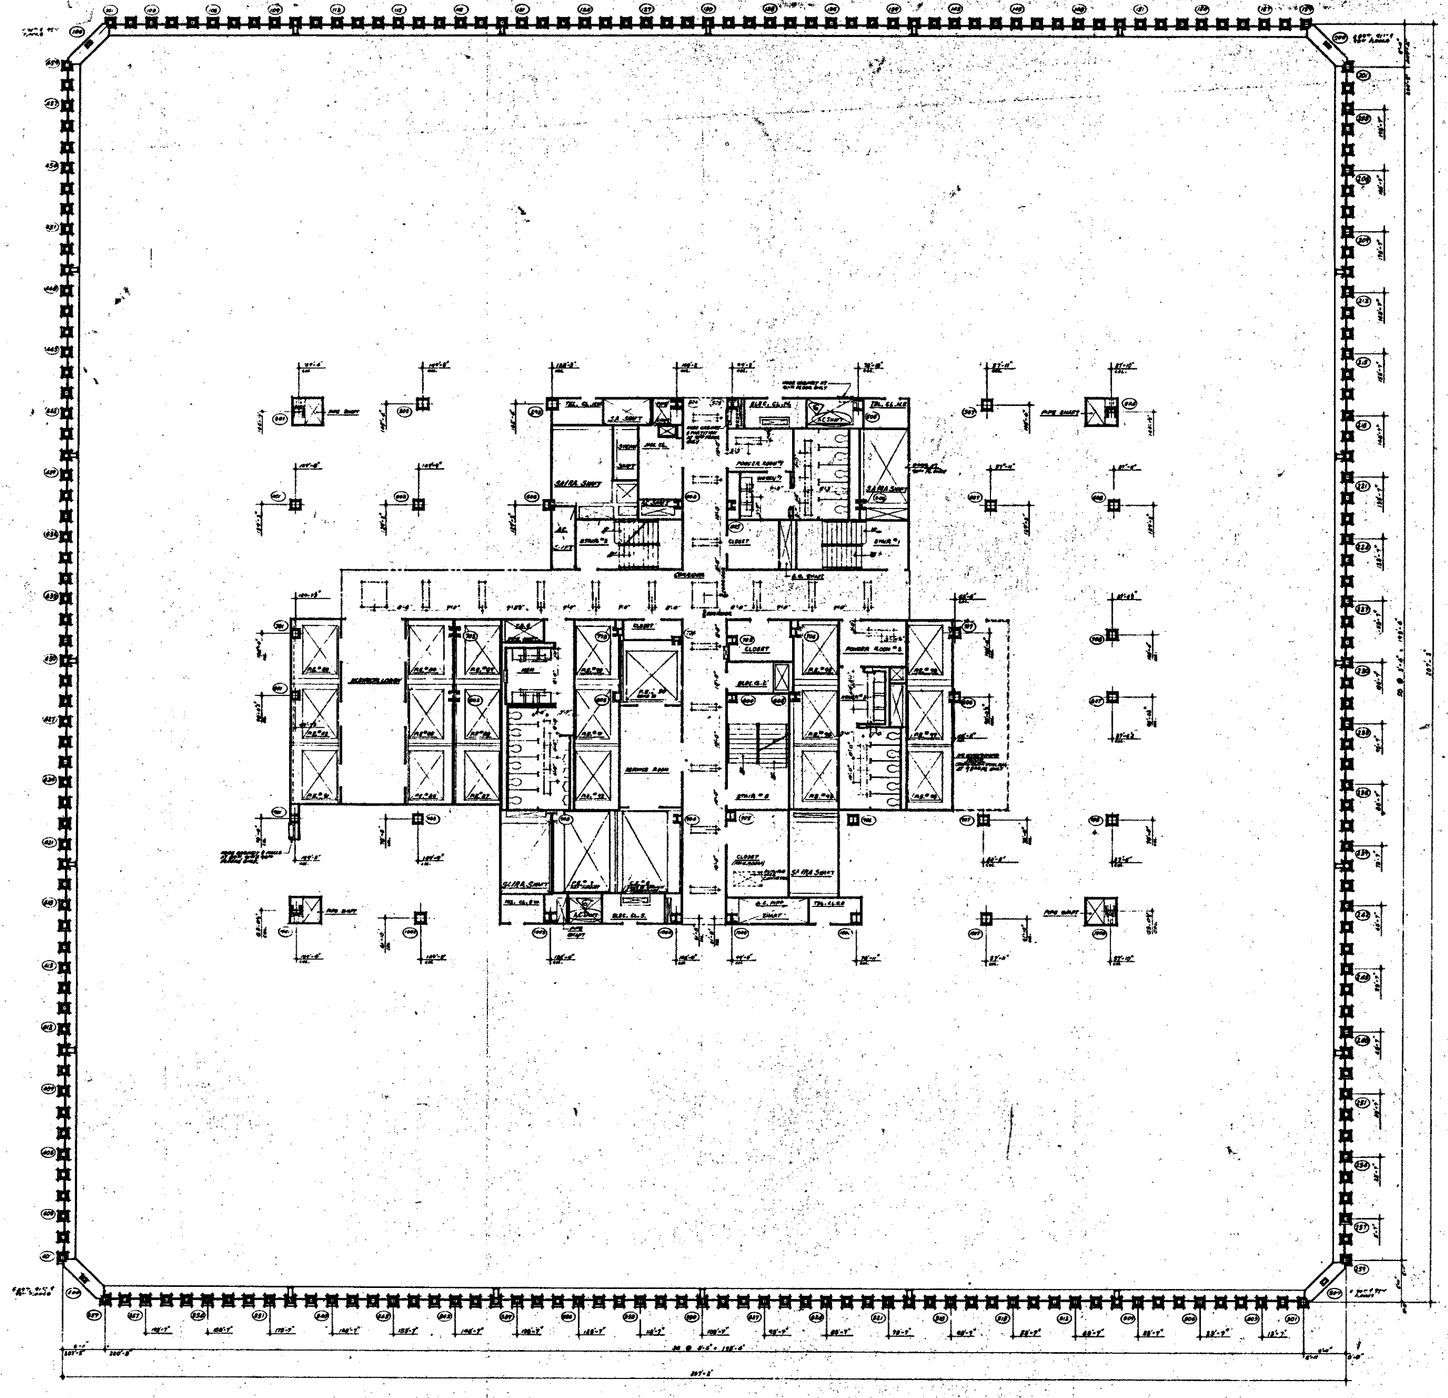


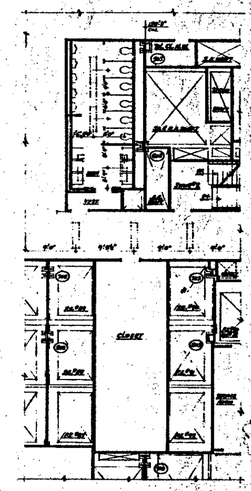

PART PLAN AT 93RD FLOOR

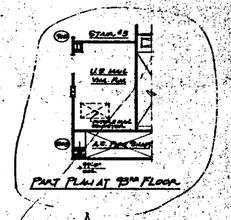

PART PLAN AT 73RD FLOOR

GRID

NOTES

1. FOR GENERAL NOTES, KEY TO MATERIALS, SYMBOLS, ABBREVIATIONS, FINISH SCHEDULES, DOOR SCHEDULES AND SCHEDULES OF DRAWINGS SEE DRAWING A-A-1 TO A-A-5.
2. FOR CONCRETE DIMENSIONS AND NOTES IN CORE AREA SEE 1/8" SCALE CORE DRAWING A-A-148
3. ALL ELEVATIONS GIVEN THUS (+0'-0") ARE IN RELATION TO FINISH FLOORS.
4. FOR MECHANICAL AND ELECTRICAL LAYOUTS SEE RESPECTIVE ENGINEERS DRAWINGS.
5. CONFIRM 4'-0" TYP. LIGHTING LAYOUTS AS SHOWN FOR ALL OTHER LIGHTING SEE ELECTRICAL DRAWINGS AND ARCHITECTURAL DETAILS.
6. ALL "PLUGS" OR "CURBS" TO BE PROVIDED AT BACKSIDE OF SLAB FOR A WIDTH OF 8'-0" WITH A SURFACE TYPE WATERPROOFING. SEE ARCHITECTURAL SPECIFICATIONS FOR TYPE AND P.C.C. ENGINEERED CONSTRUCTION JOINTING WHERE CROSS SECTION IS SHOWN ON TRENCH AND WATERPROOFING.
7. FINISH FLOOR ELEVATION AND TOP OF SLAB ELEVATIONS ARE (T.S.+0") UNLESS OTHERWISE SHOWN OR NOTED.
8. WHERE NO SUSPENDED CEILINGS ARE CALLED FOR, SUCH AS IN CLOSETS, STAIR PACKAGES ETC., BOTTOM ELEVATION OF ALL BEAMS AND DUCTWORK SHALL BE MAINTAINED AT 8'-6" ABOVE FINISHED FLOOR, TO PROVIDE FOR FUTURE CEILING INSTALLATION, AND CLEARANCE OF FULL HEIGHT DOORS.
9. EXTENT OF PUBLIC CORRIDOR CEILING IS INDICATED THUS _____

BULLETINS NOT DATED ARE IN THE PROPOSED CONTRACT FORM

CONTRACT NO. DRAWING date 3-1-68

NO.	DATE	DESCRIPTION	BY
1	5-15-71	A-1 TO A-2	DHL
2	6-28-71	A-184	DK
3	11-5-70	A-109	LJ
4	1-20-70	A-88	LJ
5	2-25-69	A-13	RC
6	5-23-69	A-17	RC
7	5-1-68	A-1	MM

REVISIONS

APPROVED

CHIEF, PLANNING DIVISION

DATE

THE WORLD TRADE CENTER

THE PORT OF NEW YORK AUTHORITY

MINORU YAMASAKI & ASSOCIATES MINORU YAMASAKI, ARCHITECT	EMERY ROTH & SONS RICHARD ROTH, ARCHITECT
WORTHINGTON, SKILLING, HELLE & JACKSON STRUCTURAL ENGINEERS	JAROS, BAUM & BOLLES MECHANICAL ENGINEERS
JOSEPH R. LORING & ASSOCIATES SOILS & GEOLOGICAL ENGINEERS	THE PORT OF NEW YORK AUTHORITY PAVING, UTILITIES, FOUNDATIONS

TITLE: 69TH TO 93RD FLOOR PLAN

SCALE: 1/16"=1'-0" | DATE: 3-1-68 | DRAWN: | CHECKED: | JOB NO.:

DRAWING NO. A-A-147