
NOTES:

1. FOR GENERAL NOTES, KEY TO MATERIALS, SYMBOLS, ABBREVIATIONS, FINISH SCHEDULES, DOOR SCHEDULES AND SCHEDULES OF DRAWINGS SEE DWGS.# A-A- TO A-A-6.
2. FOR COMPLETE 1/8" SCALE FLOOR PLAN SEE DRAWING # A-A-107.
3. ALL ELEVATIONS GIVEN THUS (±0'0") ARE IN RELATION TO FINISH FLOOR.
4. FOR MECHANICAL AND ELECTRICAL LAYOUTS SEE RESPECTIVE ENGINEERS DRAWINGS.
5. FOR TYPICAL STAIR DETAILS SEE DWGS # A-A-B-306 AND A-A-B-308.
6. ALL TRENCH HEADERS TO BE FIREPROOFED AT UNDERSIDE OF SLAB FOR A WIDTH OF 4'0" WITH A SPRAY-ON TYPE FIREPROOFING. SEE ARCHITECTURAL SPECIFICATION FOR TYPE AND ELEC. ENGINEERS & CONTRACTORS APPROVED SHOP DWGS. FOR LOCATION & EXTENT OF TRENCH AND FIREPROOFING.
7. FINISH FLOOR ELEVATION AND TOP OF SLAB ELEVATIONS ARE (±0'0") UNLESS OTHERWISE SHOWN OR NOTED.
8. PROVIDE SOAP DISPENSERS AT ALL MEN AND WOMENS TOILETS - ONE DISPENSER AT EACH LAVATORY. ACCESS DOORS TO SOAP DISPENSER VALVES TO BE LOCATED IN ACCORDANCE WITH TILE COURSING. SEE TYPICAL TOILET DETAILS DWG.# A-AB-510.
9. WHERE NO SUSPENDED CEILINGS ARE CALLED FOR, SUCH AS IN CLOSETS, STAIR PASSAGES ETC., BOTTOM ELEVATION OF ALL PIPING AND DUCTWORK SHALL BE MAINTAINED AT 8'4" ABOVE FINISHED FLOOR, TO PROVIDE FOR FUTURE CEILING INSTALLATION AND CLEARANCE OF FULL HEIGHT DOORS.
10. EXTENT OF CORRIDOR CEILING IS INDICATED THUS ————————
11. CANTS ARE REQUIRED ON ALL BEAM PROTECTIONS ON 2 1/2" NOMINAL (2"ACTUAL) DIMENSION IN ELEVATOR SHAFTS AND SHALL BE A... 75° FROM HORIZONTAL. SEE TYPICAL DETAILS.
12. FOR FIREPROOFING OF FREE STANDING COLUMNS AND TYPICAL PARTITIONS DETAILS, SEE DRAWINGS A-AB-100 TO A-AB-118.

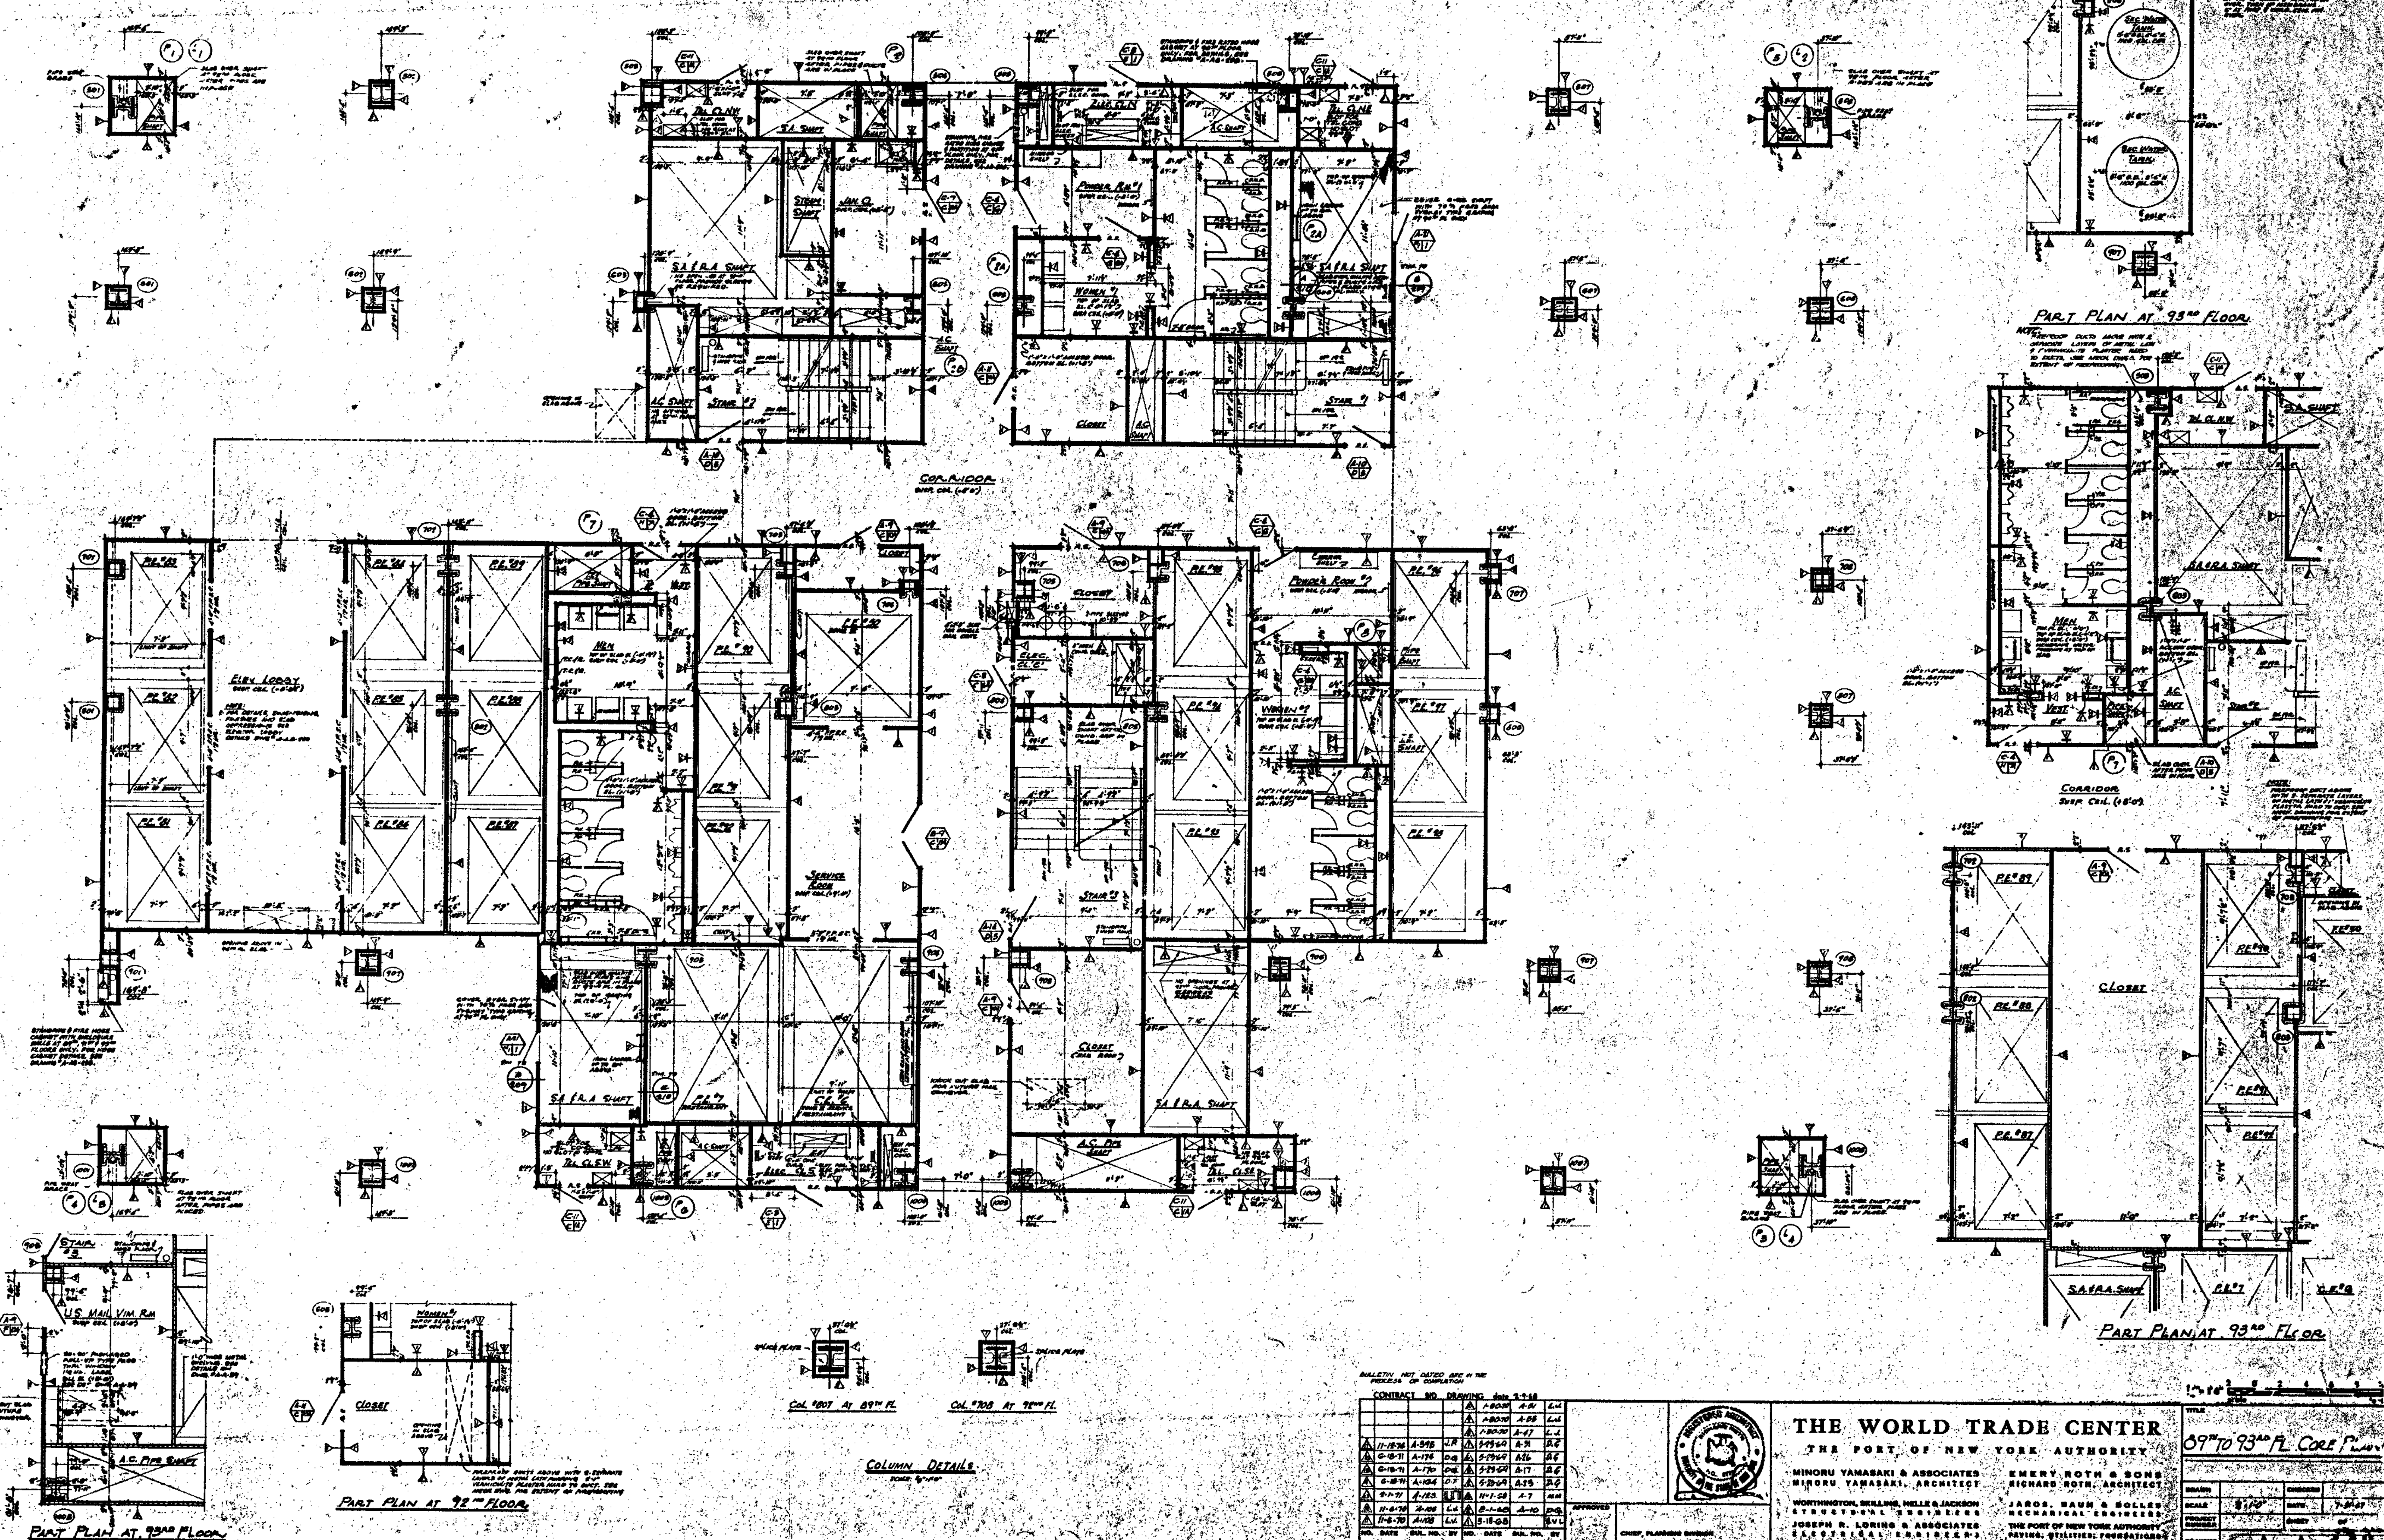


BULLETIN NOT DATED ARE IN THE PROCESS OF COMPLETION

CONTRACT BID DRAWING date 2-9-68

| NO. | DATE | BUL. NO. | BY | NO. | DATE | BUL. NO. | BY |
|---|---|---|---|---|---|---|---|
| | | | | △ | 1-30-70 | A-61 | L.L. |
| | | | | △ | 1-30-70 | A-53 | L.L. |
| | | | | △ | 1-30-70 | A-47 | L.L. |
| △ | 11-18-76 | A-395 | J.R. | △ | 5-29-69 | A-31 | D.G. |
| △ | 6-18-71 | A-176 | D.G. | △ | 5-29-69 | A-26 | D.G. |
| △ | 6-18-71 | A-170 | D.G. | △ | 5-29-69 | A-17 | D.G. |
| △ | 6-18-71 | A-164 | D.F. | △ | 5-29-69 | A-13 | D.G. |
| △ | 2-1-71 | A-153 | [illegible] | △ | 11-1-68 | A-7 | [illegible] |
| △ | 11-6-70 | A-109 | L.L. | △ | 8-1-68 | A-10 | D.G. |
| △ | 11-6-70 | A-108 | L.V. | △ | 5-18-68 | | V.L. |
| REVISIONS | | | | REVISIONS | | | |

APPROVED

CHIEF, PLANNING DIVISION

DATE

# THE WORLD TRADE CENTER

THE PORT OF NEW YORK AUTHORITY

MINORU YAMASAKI & ASSOCIATES — MINORU YAMASAKI, ARCHITECT

EMERY ROTH & SONS — RICHARD ROTH, ARCHITECT

WORTHINGTON, SKILLING, HELLE & JACKSON — STRUCTURAL ENGINEERS

JAROS, BAUM & BOLLES — MECHANICAL ENGINEERS

JOSEPH R. LORING & ASSOCIATES — ELECTRICAL ENGINEERS

THE PORT OF NEW YORK AUTHORITY — PAVING, UTILITIES, FOUNDATIONS

TITLE: 89TH TO 93RD FL. CORE PLAN

| | | | |
|---|---|---|---|
| DRAWN | | CHECKED | |
| SCALE | 1/4"=1'-0" | DATE | 7-31-67 |
| PROJECT NUMBER | | SHEET | OF |
| DRAWING NUMBER | A-A-148 | | |