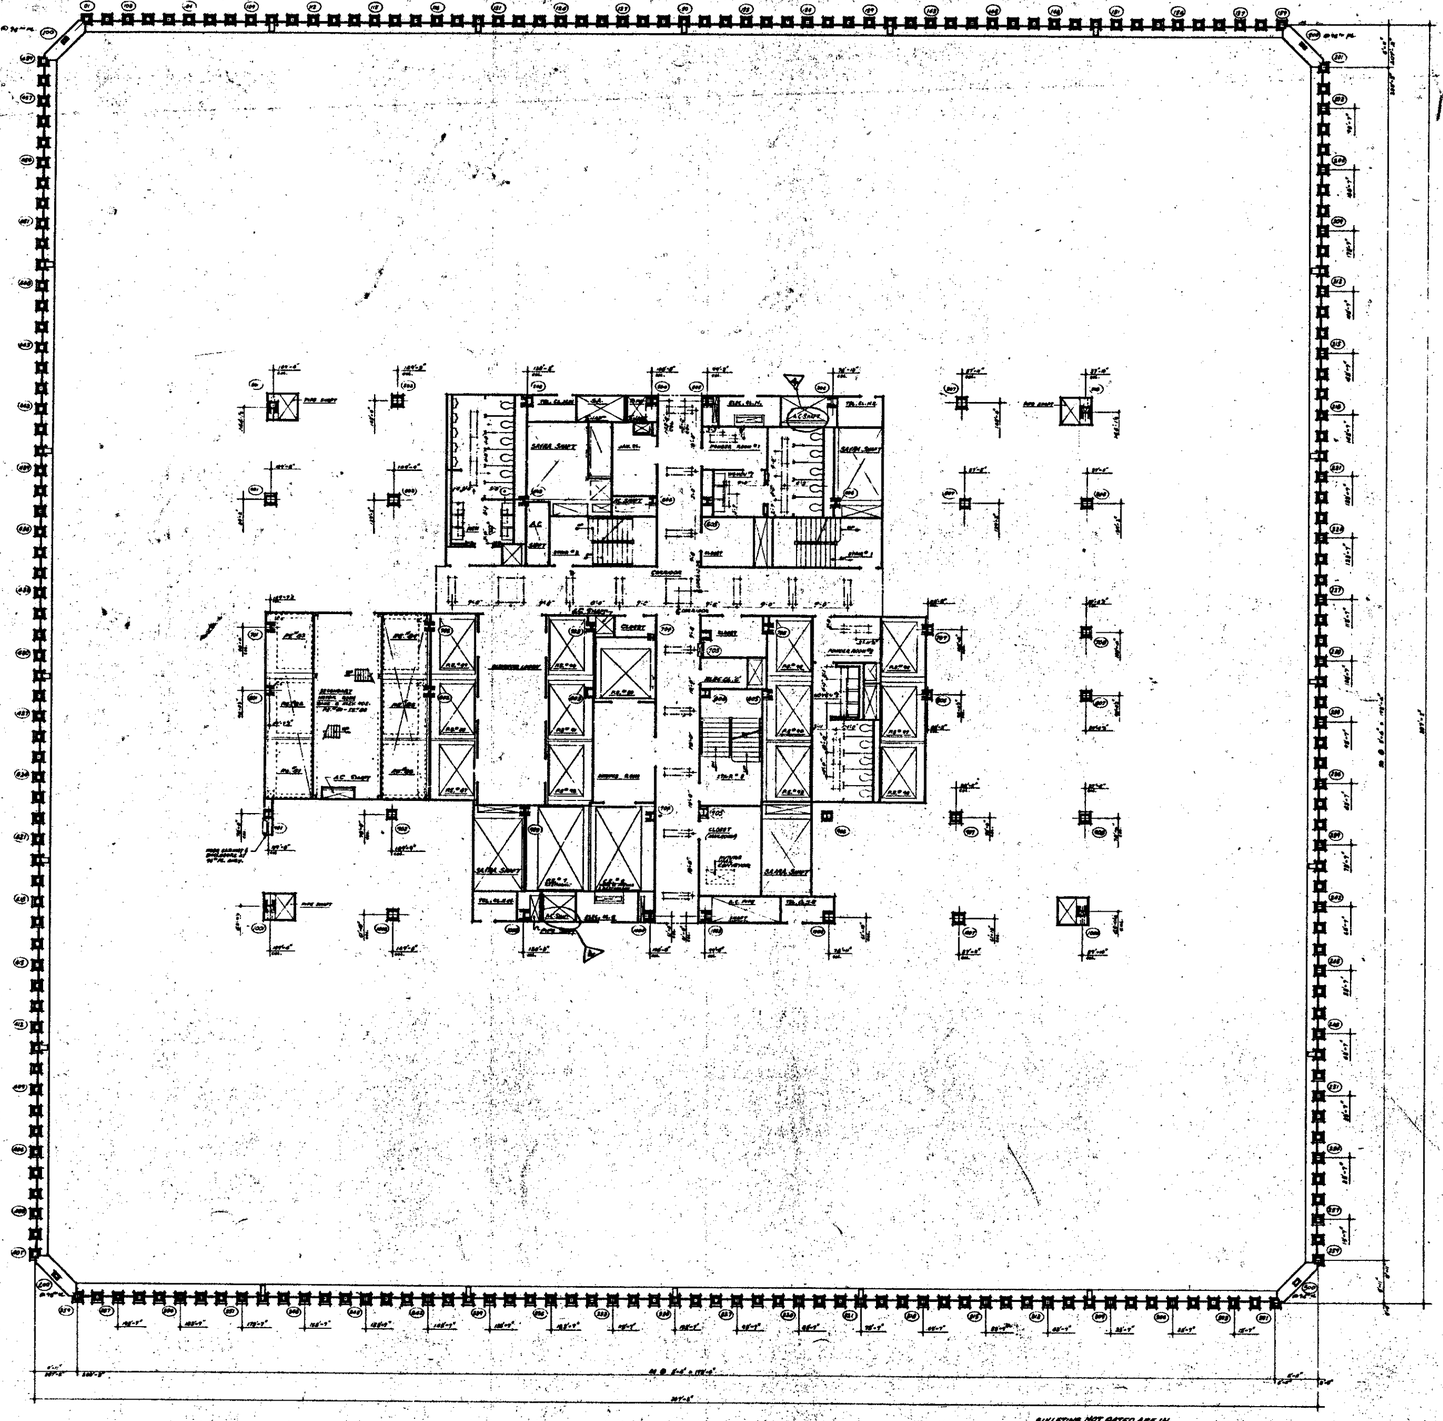


NOTES

1. FOR GENERAL NOTES, KEY TO MATERIALS, SYMBOLS, ABBREVIATIONS, FINISH SCHEDULES, DOOR SCHEDULES AND SCHEDULES OF DRAWINGS SEE DRAWINGS A-1.1 TO A-1.5.
2. FOR COMPLETE DIMENSIONS AND NOTES IN CASE AREA IS "X", SCALE CORE DRAWINGS A-1.101 AND A-1.121.
3. ALL ELEVATIONS SHOWN THUS (23'-0") ARE IN RELATION TO PORTS PLANE.
4. FOR MECHANICAL AND ELECTRICAL LAYOUTS, SEE SUPPORTING ENGINEERS DRAWINGS.
5. ALL TRENCH HEADERS TO BE PAINTED AT UNDERSIDE OF SLAB FOR A WIDTH OF 6'-0" WITH A STRIPE OF TYPE PAINT HAVING SEE ARCHITECTURAL SPECIFICATIONS FOR TYPE AND ELEC. ENGINEERS & CONTRACTORS APPROVED TYPE JOINTS FOR LOCATION & EXTENT OF TRENCH HEADER, AND FIRE PROOFING.
6. COORDINATE AND TOILET LIGHTING LAYOUTS AS SHOWN. FOR ALL OTHER LIGHTING SEE ELECTRICAL DRAWINGS AND ARCHITECTURAL DETAILS.
7. FINISH FLOOR ELEVATION AND TOP OF SLAB ELEVATIONS ARE (7'0"-0") UNLESS OTHERWISE SHOWN OR NOTED.
8. WHERE NO SUSPENDED CEILINGS ARE CALLED FOR, SUCH AS IN CLOSETS, STAIR PASSAGES ETC. BOTTOM ELEVATION OF ALL PIPING AND DUCTWORK SHALL BE SUBSTANTIALLY 8'-6" ABOVE FINISHED FLOOR, TO PROVIDE FOR FUTURE CEILING INSTALLATION AND CLEARANCE OF FULL HEIGHT DOORS.
9. EXTENT OF PUBLIC CORRIDOR CEILING IS INDICATED THUS: _____

BUILDINGS NOT DATED ARE IN THE PROCESS OF COMPLETION

CONTRACT NO. DRAWING Date 9-1-66

NO.	DATE	SUBJ. NO.	BY
3	6-16-71	A-104	DT
2	11-6-70	A-108	LL
1	1-29-70	A-AR	LL
0	5-25-69	A-17	EC

REVISIONS

APPROVED

CHIEF, PLANNING DIVISION

DATE

REGISTERED ARCHITECT EMERY ROTH & SONS NEW YORK

THE WORLD TRADE CENTER

THE PORT OF NEW YORK AUTHORITY

MINORU YAMASAKI & ASSOCIATES	EMERY ROTH & SONS
MINORU YAMASAKI, ARCHITECT	RICHARD ROTH, ARCHITECT
WORTHINGTON, SKILLING, HELLE & JACKSON	JAROS, BAUM & BOLLES
STRUCTURAL ENGINEERS	MECHANICAL ENGINEERS
JOSEPH R. LORING & ASSOCIATES	THE PORT OF NEW YORK AUTHORITY
ELECTRICAL ENGINEERS	PLANNING, DIRECTION, FOUNDATIONS

1/8"-1'0" 0 5 10 15 20 Scale Feet

94TH & 95TH FLOOR PLAN

SCALE 1/8"=1'-0" DATE 11-24-71

PROJECT NUMBER SHEET OF

DRAWING NUMBER A-A-149