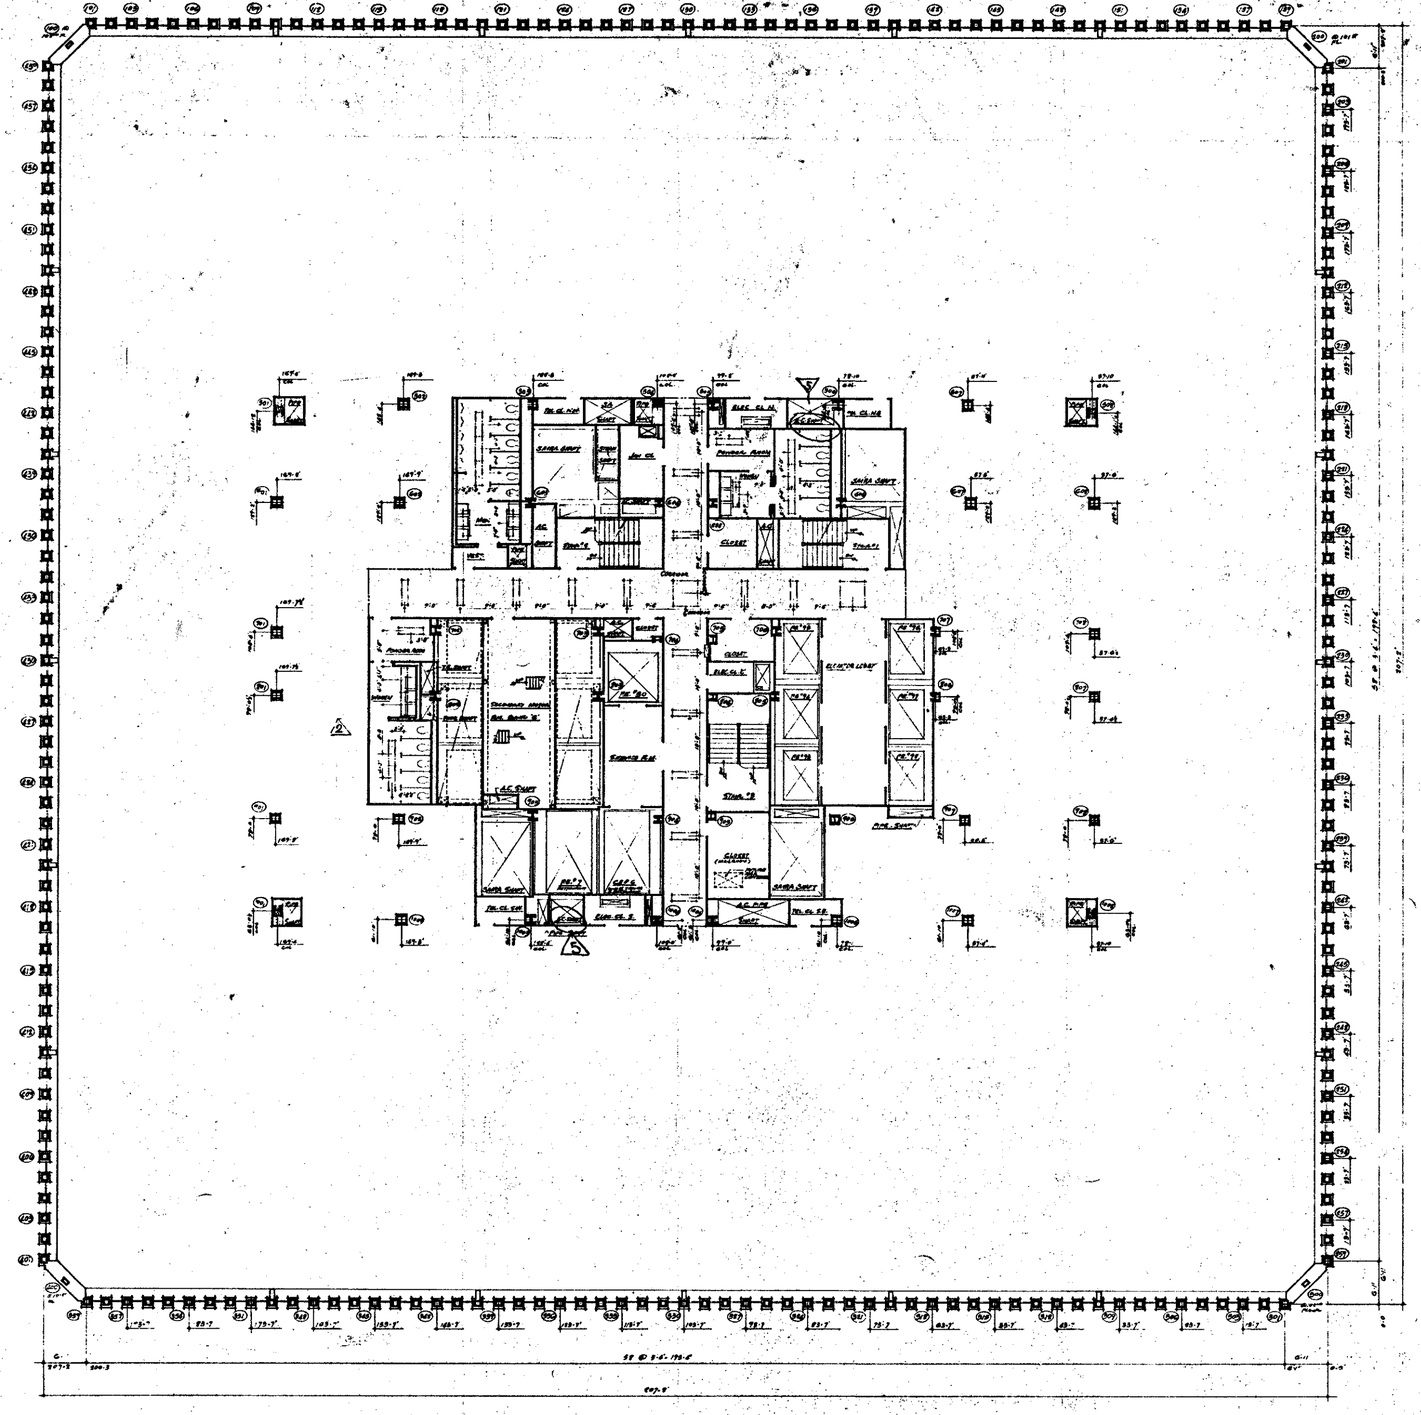


NORTH

NOTE:

1. FOR GENERAL NOTES KEY TO MATERIALS SYMBOLS ABBREVIATIONS FINISH SCHEDULE DOOR SCHEDULE, AND SYMBOLS OF DRAWINGS SEE ARCHITECTURAL IN A-1-0.
2. FOR COMPLETE DIMENSIONS AND NOTES IN CORE AREAS SEE 1/4" SCALE CORE DRAWINGS # A-A-155 AND A-A-156
3. ALL ELEVATIONS SHOWN THUS (100.0) ARE IN RELATION TO FINISH FLOOR.
4. FOR MECHANICAL AND ELECTRICAL LAYOUTS SEE RESPECTIVE ENGINEERS' DRAWINGS.
5. ALL TRENCH HEADERS TO BE FIRE PROOFED AT UNDERSIDE OF SLAB FOR A WIDTH OF 6'-0" WITH A SPRAY-ON TYPE FIRE PROOFING SEE ARCHITECTURAL SPECIFICATION FOR TYPE AND ELEC. ENGINEERS & CONTRACTORS ATTENTION SHOP DWGS FOR LOCATION & EXTENT OF TRENCH HEADER AND FIREPROOFING.
6. CORRIDOR AND TOILET LIGHTING LAYOUTS AS SHOWN FOR ALL OTHER LIGHTING SEE ELECTRICAL DRAWINGS AND ARCHITECTURAL DETAILS.
7. FINISH FLOOR ELEVATION AND TOP OF SLAB ELEVATIONS ARE (102'-0") UNLESS OTHERWISE SHOWN OR NOTED.
8. WHERE NO SUSPENDED CEILING ARE CALLED FOR SUCH AS IN CLOSETS, STAIR HALLWAYS ETC. BOTTOM ELEVATION OF ALL PIPING AND ELECTRICAL SHALL BE MAINTAINED AT 8'-6" ABOVE FINISHED FLOOR TO PROVIDE FOR FUTURE CEILING INSTALLATION AND CLEARANCE OF FULL HEIGHTS DOORS.
9. EXTENT OF PUBLIC CORRIDOR CEILING IS INDICATED THUS: _____.

BUILDING NOT DATED ARE IN THE PROCESS OF CONSTRUCTION

CONTRACT BID DRAWING date 9-1-66

NO.	DATE	REVISIONS	NO.	DATE	REVISIONS
6	12-18-71	A-164 D.T.			
5	9-1-71	A-125 W.T.			
4	1-30-70	A-85 E.L.			
3	5-13-69	A-17 M.G.			
2	8-15-68	A-53 M.G.			

APPROVED

CHIEF, PLANNING DIVISION

DATE

REGISTERED ARCHITECT

THE WORLD TRADE CENTER

THE PORT OF NEW YORK AUTHORITY

MINORU YAMASAKI & ASSOCIATES — MINORU YAMASAKI, ARCHITECT
EMERY ROTH & SONS — RICHARD ROTH, ARCHITECT
WORTHINGTON, SKILLING, HELLE & JACKSON — STRUCTURAL ENGINEERS
JAROS, BAUM & BOLLES — MECHANICAL ENGINEERS
JOSEPH R. LORING & ASSOCIATES — SOILS & FOUNDATION ENGINEERS
THE PORT OF NEW YORK AUTHORITY — PIERS, UTILITIES, FOUNDATIONS

1/16" = 1'-0"

TITLE: 101ST & 102ND FLOOR PLAN

DRAWING NO. A-A-154