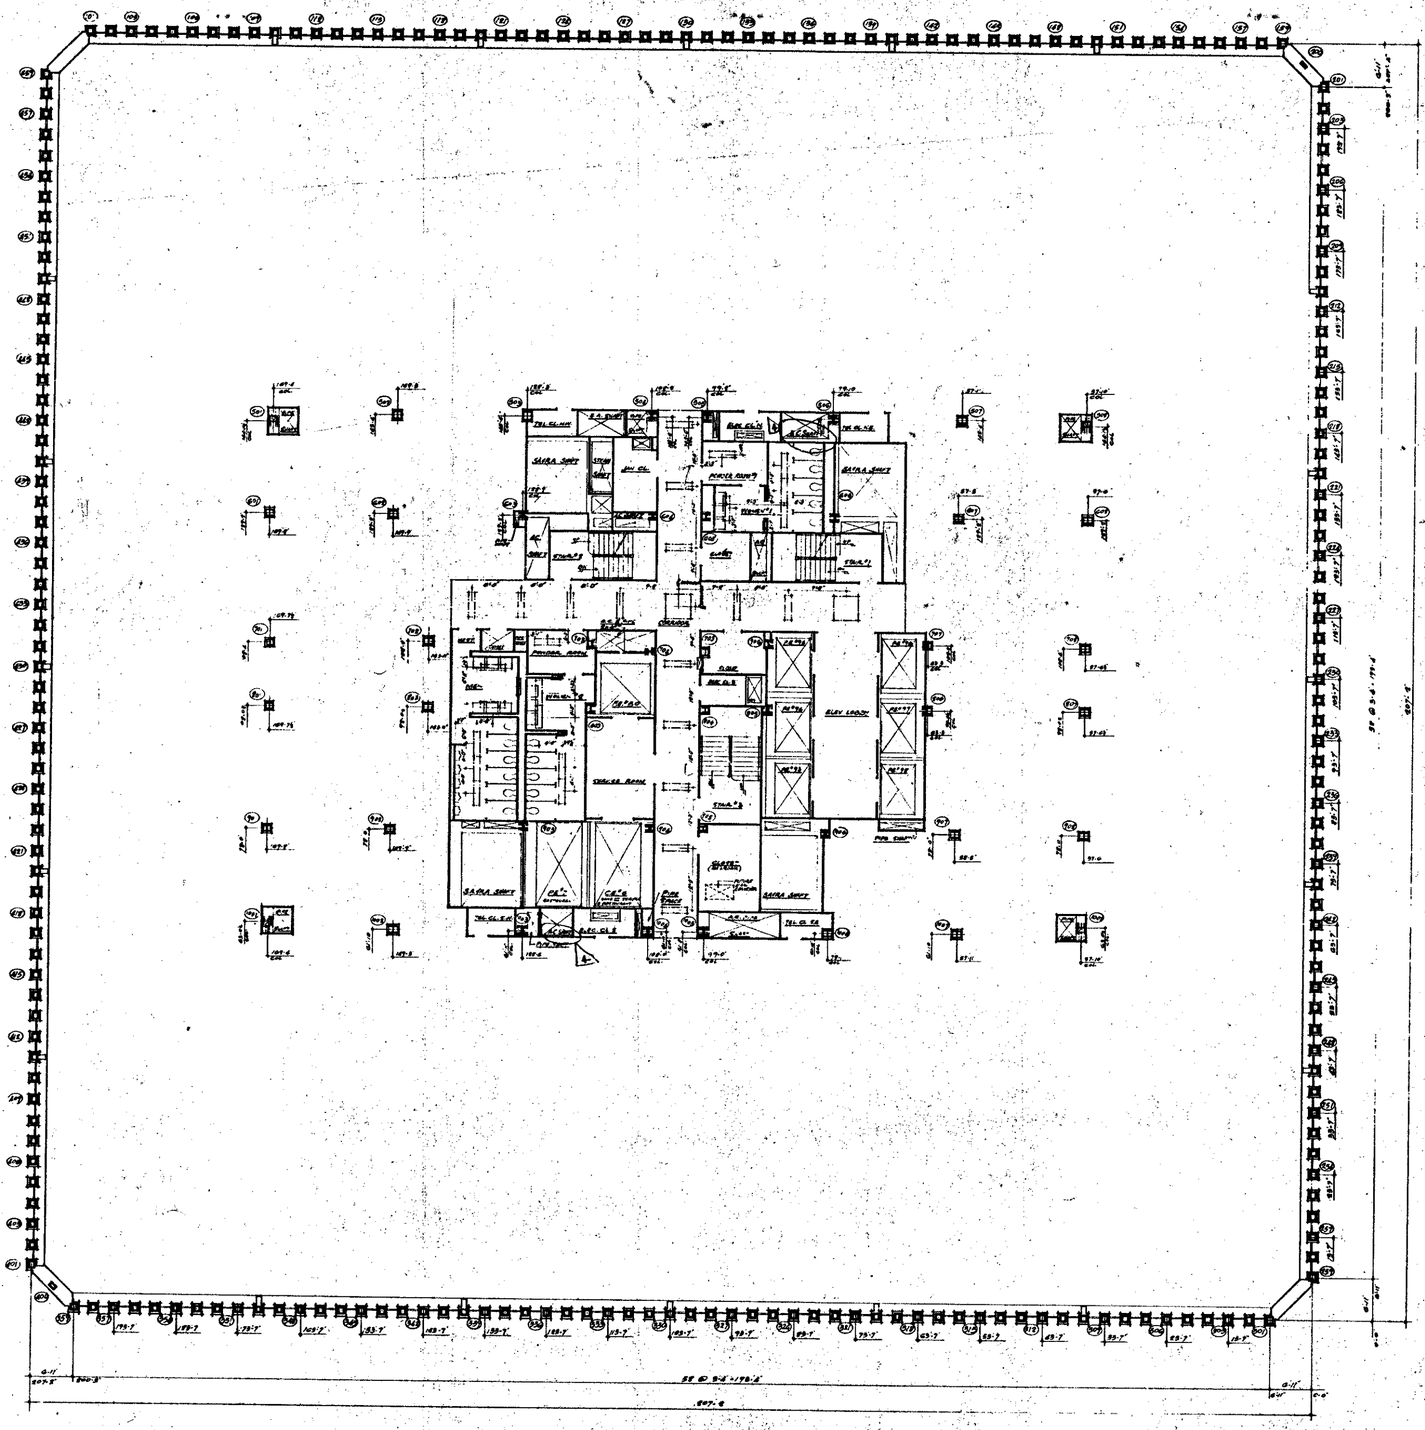


NORTH

NOTES:

1. FOR GENERAL NOTES SEE TYPICAL DETAILS, SYMBOLS, ABBREVIATIONS AND MATERIALS, FINISHES, DUAL FINISHES AND FOOTNOTES OF DRAWING "FOR CONSTRUCTION".
2. FOR FINISHES, PLANTERS AND NOTES IN AREAS AND SEE U.S. CORPS DRAWING NO. A-1-102.
3. ALL ELEVATIONS GIVEN "AVE (100.0)" ARE IN RELATION TO PORT DATUM.
4. FOR MECHANICAL AND ELECTRICAL SYMBOLS AND ABBREVIATIONS SEE DRAWING NO. [illegible].
5. ALL TRENCH HEADERS TO BE PREFABRICATED AT FABRICATION OF SLAB FOR A PERIOD OF 6-8 WEEKS WITH A CAPACITY FOR 2500 PERSONS. SEE ARCHITECTURAL SPECIFICATION FOR TYPE AND ELEC. DRAWINGS E-C-1, E-C-2 & E-C-3 FOR LOCATIONS & LAYOUT OF TRENCH HEADER AND RACEWAYS.
6. CORRIDOR AND TOILET LIGHTING LEVELS AS SHOWN. SEE ALL OTHER LIGHTING AND ELECTRICAL DRAWINGS FOR ARCHITECTURAL DETAILS.
7. FINISH FLOOR ELEVATION AND TOP OF SLAB ELEVATIONS ARE CLOSED UNLESS OTHERWISE SHOWN OR NOTED.
8. WHERE NO SUSPENDED CEILINGS ARE USED, THE SLAB IS TO BE FLOATED, STEEL TROWELED ETC. BOTTOM ELEVATION OF SLAB AND STRUCTURAL SHALL BE MAINTAINED AT 8'-4" ABOVE FINISHED FLOOR TO PROVIDE FOR FUTURE 8'0" SUSPENSION AND CLEARANCE OF FULL HEIGHT DOORS.
9. EXTENT OF PUBLIC CORRIDOR CEILING IS INDICATED THUS: _____

BULLETINS NOT LISTED ARE IN THE PROCESS OF COMPLETION

CONTRACT BID DRAWING date 2-1-68

NO.	DATE	SUBJ. NO.	BY
1	6-18-71	A-184	D.T.
2	9-1-71	A-193	LT
3	1-20-72	A-38	A.A.
4	2-23-72	A-17	M.O.

REVISIONS

APPROVED

CHIEF, PLANNING DIVISION

DATE

1/16" = 1'-0"

THE WORLD TRADE CENTER

THE PORT OF NEW YORK AUTHORITY

MINORU YAMASAKI & ASSOCIATES
MINORU YAMASAKI, ARCHITECT

EMERY ROTH & SONS
RICHARD ROTH, ARCHITECT

WORTHINGTON, SKILLING, HELLE & JACKSON
STRUCTURAL ENGINEERS

JAROS, BAUM & BOLLES
MECHANICAL ENGINEERS

JOSEPH R. LORING & ASSOCIATES
ELECTRICAL ENGINEERS

THE PORT OF NEW YORK AUTHORITY
PAVING, UTILITIES, FOUNDATIONS

TITLE: 103rd FLOOR PLAN

DRAWN		CHECKED	
SCALE	1/16" = 1'-0"	DATE	12-1-67
PROJECT MGR.		SHEET OF	
DRAWING NO.	A-A-157		