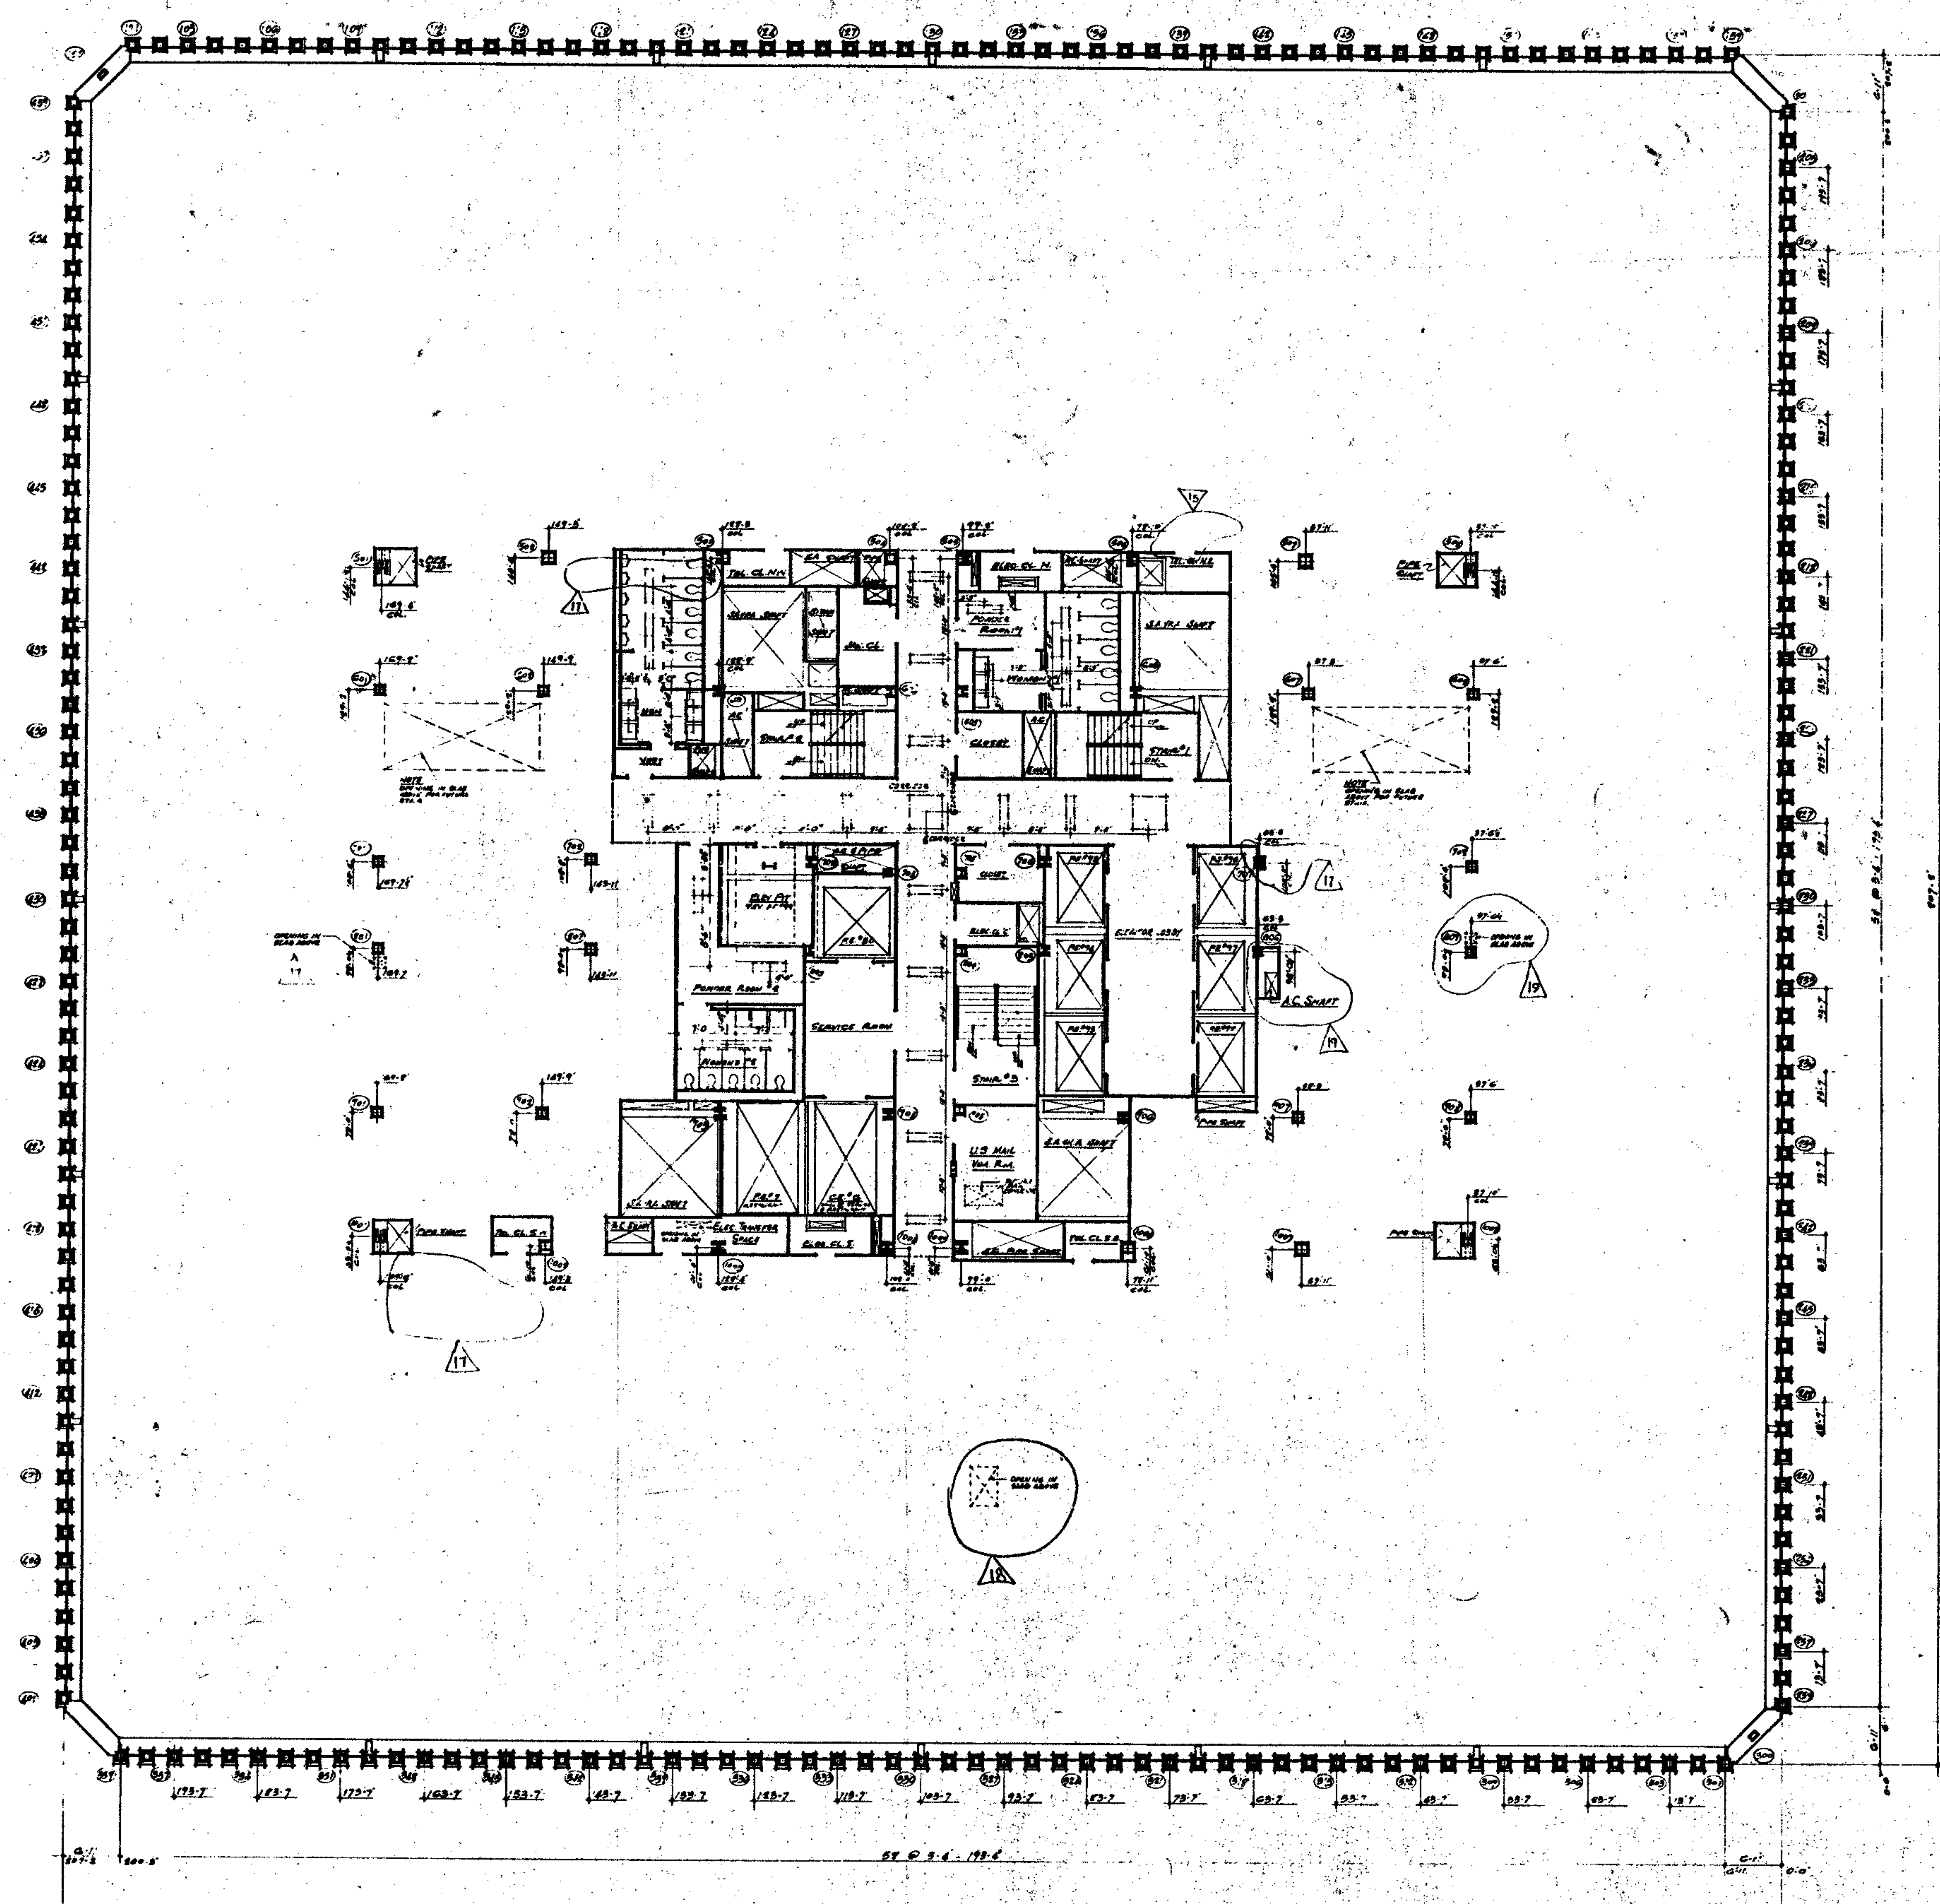


NORTH

NOTES:

1. FOR GENERAL NOTES, KEY TO MATERIALS, SYMBOLS, ABBREVIATIONS, FINISH SCHEDULES AND SCHEDULES OF DRAWINGS SEE DRAWINGS # A-A-1 TO A-A-6.
2. FOR COMPLETE DIMENSIONS AND NOTE IN CORE AREA SEE ¼ SCALE CORE DRAWING # A-A-107.
3. ALL ELEVATION GIVEN THUS (0-0") ARE IN RELATION TO FINISH FLOOR.
4. FOR MECHANICAL AND ELECTRICAL LAYOUTS SEE RESPECTIVE ENGINEERS' DRAWINGS.
5. ALL TRENCH HEADER TO BE FIREPROOFED AT UNDERSIDE OF SLAB FOR A WIDTH OF 4-0" WITH A SPRAY-ON TYPE FIREPROOFING. SEE ARCHITECTURAL SPECIFICATION FOR TYPE AND ELEC. ENGINEERS & CONTRACTORS APPROVED SHOP DWGS FOR LOCATION & EXTENT OF TRENCH HEADER AND FIREPROOFING.
6. CORRIDOR AND TOILET LIGHTING LAYOUTS AS SHOWN. FOR ALL OTHER LIGHTING SEE ELECTRICAL DRAWINGS AND ARCHITECTURAL [illegible]
7. FINISH FLOOR ELE. [illegible] AND TOP OF SLAB ELEVATIONS ARE (10'-0") UNLESS OTHERWISE SHOWN OR NOTED.
8. WHERE NO SUSPENDED CEILINGS ARE CALLED FOR, SUCH AS IN [illegible] ETC. BOTTOM ELEVATION OF ALL PIPING AND DUCTWORK SHALL BE [illegible] ABOVE FINISHED FLOOR TO PROVIDE FOR FUTURE [illegible]
9. EXTENT OF PUBLIC CORRIDOR CEILING IS INDICATED THUS: ———

BULLETINS NOT DATED ARE IN THE PROCESS OF COMPLETION

CONTRACT BID DRAWING date 2-9-68

NO.	DATE	BUL. NO.	BY	NO.	DATE	BUL. NO.	BY
				[illegible]	6-18-71	A-165	L.J.
[illegible]	9-25-74	A-408	L.J.	[illegible]	9-1-71	A-125	[illegible]
[illegible]	9-25-74	A-406	L.J	[illegible]	9-1-71	A-123	[illegible]
[illegible]	9-25-74	A-405	L.J.	[illegible]	9-11-70	A-97	R.T.K.
[illegible]	8-1-72	A-266	L.J.	[illegible]	6-22-70	A-86	L.J.
[illegible]	VOID	A-268	L.J.	[illegible]	6-29-70	A-81	L.J
[illegible]	12-27-71	A-197	L.C.	[illegible]	6-22-70	A-46	L.J.
[illegible]	12-27-71	A-200	L.C.	[illegible]	1-30-70	A-83	E.C.
[illegible]	6-18-71	A-170	D.G.	[illegible]	5-23-69	A-22	L.J.
[illegible]	6-18-71	A-164	D.T.	[illegible]	5-23-69	A-17	L.J.

REVISIONS | REVISIONS

APPROVED

CHIEF, PLANNING DIVISION

DATE

THE WORLD TRADE CENTER

THE PORT OF NEW YORK AUTHORITY

MINORU YAMASAKI & ASSOCIATES
MINORU YAMASAKI, ARCHITECT

EMERY ROTH & SONS
RICHARD ROTH, ARCHITECT

WORTHINGTON, SKILLING, HELLE & JACKSON
STRUCTURAL ENGINEERS

JAROS, BAUM & BOLLES
MECHANICAL ENGINEERS

JOSEPH R. LORING & ASSOCIATES
ELECTRICAL ENGINEERS

THE PORT OF NEW YORK AUTHORITY
PAVING, UTILITIES, FOUNDATIONS

TITLE: 105TH FLOOR PLAN

DRAWN | CHECKED

SCALE | DATE

PROJECT NUMBER | SHEET OF

DRAWING NUMBER: **A·A·161**