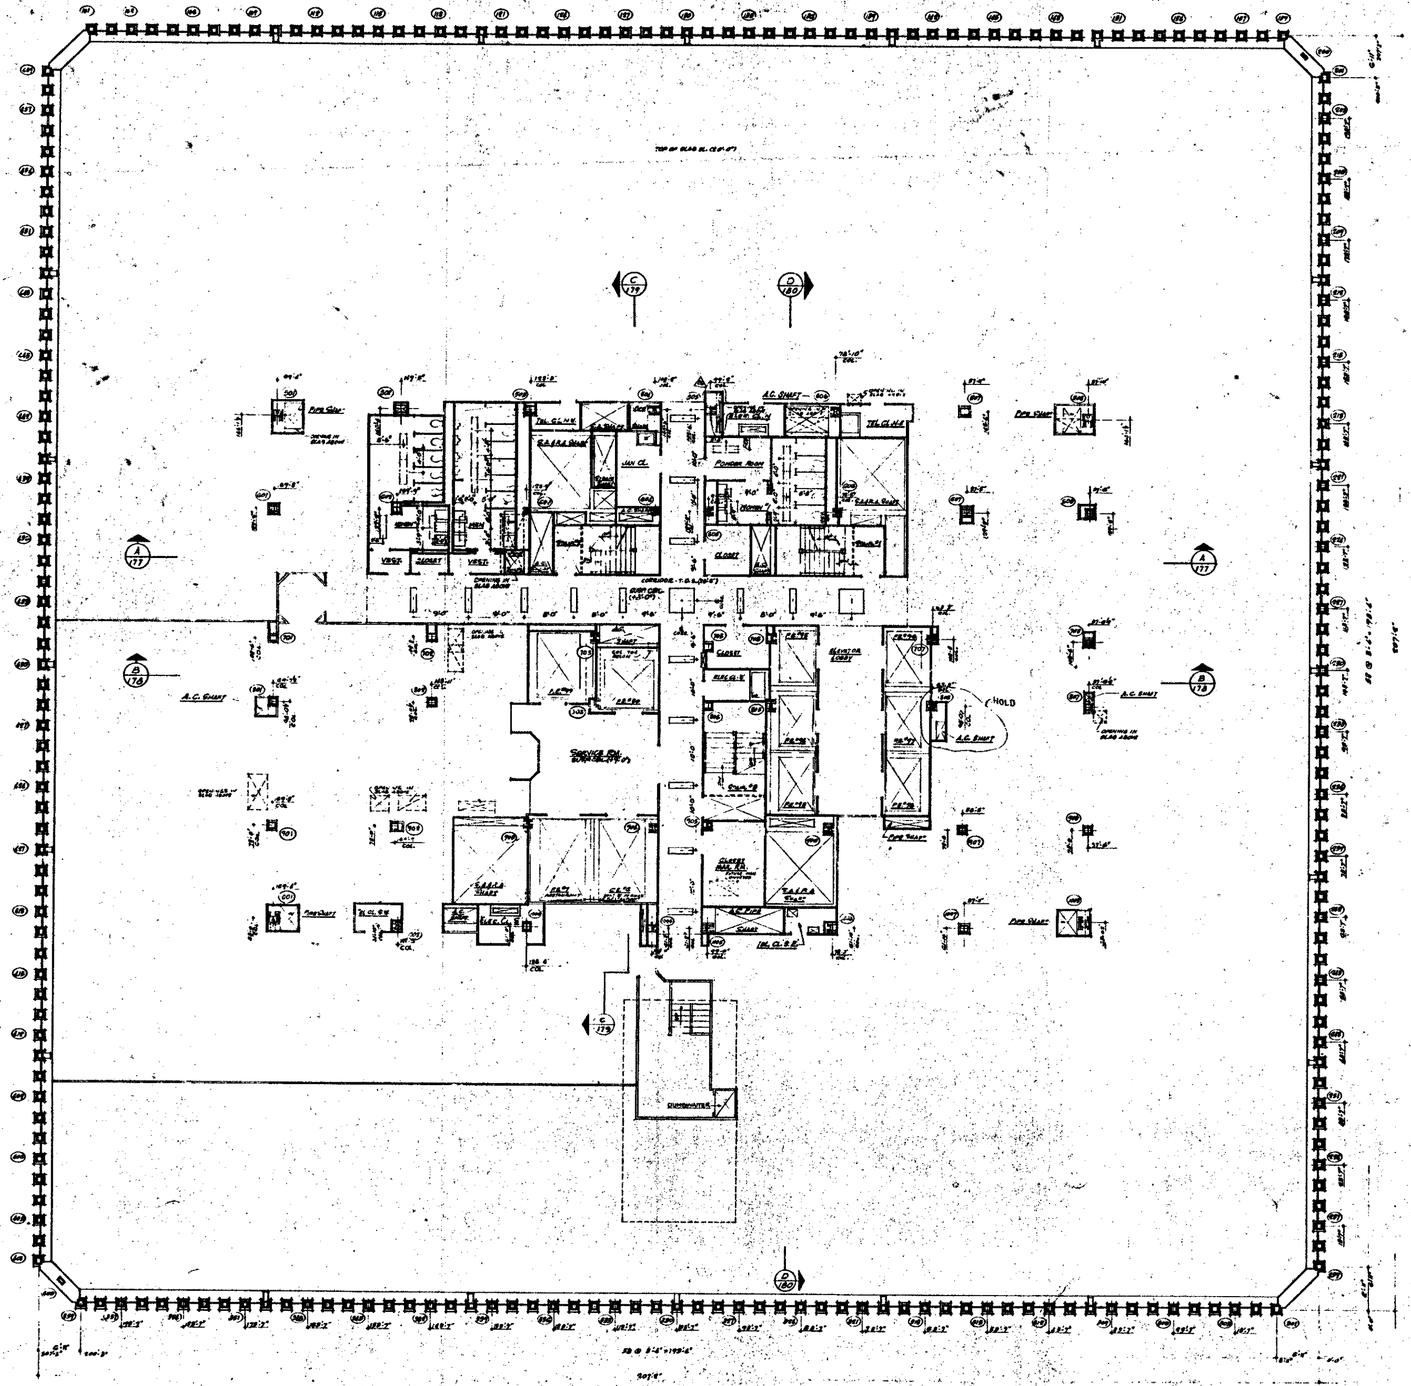


Notes

1. FOR GENERAL NOTES APPLICABLE TO MATERIALS, SYMBOLS, ABBREVIATIONS, DOOR SCHEDULES, DOOR, BORED-IN AND BORROWED LIGHTS SEE DRAWINGS ? AND ? IN SERIES.
2. FOR CONST. DETAILS OF PARTITIONS SEE DRAWINGS ? AND ? IN SERIES.
3. FOR ELEVATOR DOORS SEE DRAWING ? IN SERIES.
4. ALL ELEVATIONS GIVEN THUS (+0'-0") ARE IN RELATION TO FINISH FLOOR.
5. FOR MEDIUM CL. AND CLOSET CL. SEE ARCHITECTURAL SPECIFICATIONS FOR PARTITIONS.
6. ALL FURRING UP DOWN TO BE ACCOMPLISHED AT UNDERSIDE OF SLAB SEE ARCHITECTURAL SPECIFICATIONS FOR TYPE AND ELEVATION.
7. ALL WORK TO BE COORDINATED WITH APPROVED SHOP DRAWINGS.
8. EXTENT OF TRENCH HEATER AND RADIATION.
9. CEILING FLOOR ELEVATIONS AND TOP OF SLAB ELEVATIONS ARE (0'-0") UNLESS OTHERWISE SHOWN OR NOTED.
10. HANGER FOR SUPERIOR CEILINGS ARE CALLED FOR SUCH AS IN CLOSETS, STAIR LANDINGS ETC. BOTTOM ELEVATION OF ALL PIPING AND DUCTWORK SHALL BE MAINTAINED AT 8'-6" ABOVE FINISHED FLOOR, TO PROVIDE FOR POSSIBLE CEILING INSTALLATION AND CLEARANCE OF FULL HEIGHT DOORS.
11. CORRIDOR & TOILET LIGHTING LAYOUTS AS SHOWN FOR ALL OTHER LIGHTING SEE ELECTRICAL DRAWINGS AND ARCH. TECHNICAL DETAILS.
12. EXTENT OF PUBLIC CORRIDOR CEILING IS INDICATED THUS _____

Finish Schedule

Space	Floor Finish	Base	Walls Materials	Walls Finish	Ceilings Materials	Ceilings Finish	Remarks
Stair #1, 2, 15	Cement Conc.	Cement Mortar	Concrete Block	Painted	Concrete Slab	Painted	* See Stair Type Sheet for Details
Tel. Cl. Nennebron	Vinyl Asbestos	Ceramic Tile	Gypsum Plaster on Concrete Block	Vinyl Covering	Suspended Acoustical Ceramic Panels		
Elec. Cl. 11'-8"	Ceramic Tile	Carpet Asphalt	Gypsum Plaster on Metal Studs	Painted	Concrete Slab	Painted	
Elec. Cl. 9'-8"	Carpet Asphalt	Painted Asphalt			Steel Deck		
Janitors Closet	Asphalt Tile	Ceramic Tile					
Elevator Lobby *	Ceramic Tile	Ceramic Tile					* See Elev. Type Sheet for Details & Finishes
Corridor							
Tenant Space *							* See Tenant Space Sheets for Requirements & Finishes
Service Rm.							
Closet (Mail Rm.)							
Closet							
Men's Toilet							
Women's Toilet							
Vest. Cabin (Women)							
Powder Room							

Bulletins not dated are in the process of completion

No.	Date	Bull. No.	By
1	1-15-75	A-481	L.J.
2	1-28-75	A-490	L.J.
3	9-17-75	A-602	L.J.
4	1-6-75	A-610	L.J.
5	9-29-76	A-606	L.J.
6	9-15-76	A-604	R.S.
7	9-15-76	A-619	R.S.
8	9-28-78	A-980 REV	L.J.

Contract No.	Drawing	Date	By
9-28-73	A-357	D.S.	
7-17-79	A-950	L.J.	
6-1-79	A-966	L.C.	
VOID	A-966	L.J.	
11-20-71	A-197	L.C.	
11-21-79	A-198	L.C.	
6-28-71	A-164	D.T.	
6-28-71	A-166	D.T.	
6-28-71	A-165	D.T.	
6-28-71	A-167	L.J.	

No.	Date	Contract No.	Drawing	Date	By
6	6-18-7	A-165	L.J.		
5	5-1-79	A-125	L.J.		
4	5-1-79	A-123	L.J.		
3	5-1-79	A-91	R.T.		
2	4-27-76	A-83	L.J.		
1	4-27-76	A-81	L.J.		
	4-27-76	A-45	L.J.		
1	1-30-79	A-88	D.S.		
5	5-29-81	A-88	D.S.		
4	5-29-81	A-19	D.S.		

Revisions

Approved

Chief, Planning Division

Date

THE WORLD TRADE CENTER

THE PORT OF NEW YORK AUTHORITY

MINORU YAMASAKI & ASSOCIATES
MINORU YAMASAKI, ARCHITECT

EMERY ROTH & SONS
RICHARD ROTH, ARCHITECT

WORTHINGTON, SKILLING, HELLE & JACKSON
STRUCTURAL ENGINEERS

JAROS, BAUM & BOLLES
MECHANICAL ENGINEERS

JOSEPH R. LORING & ASSOCIATES
ELECTRICAL ENGINEERS

THE PORT OF NEW YORK AUTHORITY
PAVING, UTILITIES, FOUNDATIONS

Title: 106th Floor Plan

Scale: 1/8" = 1'-0"

Drawn: [illegible] Checked: [illegible]

Date: 7-8-77

Project No.

Drawing No. A-A-163