
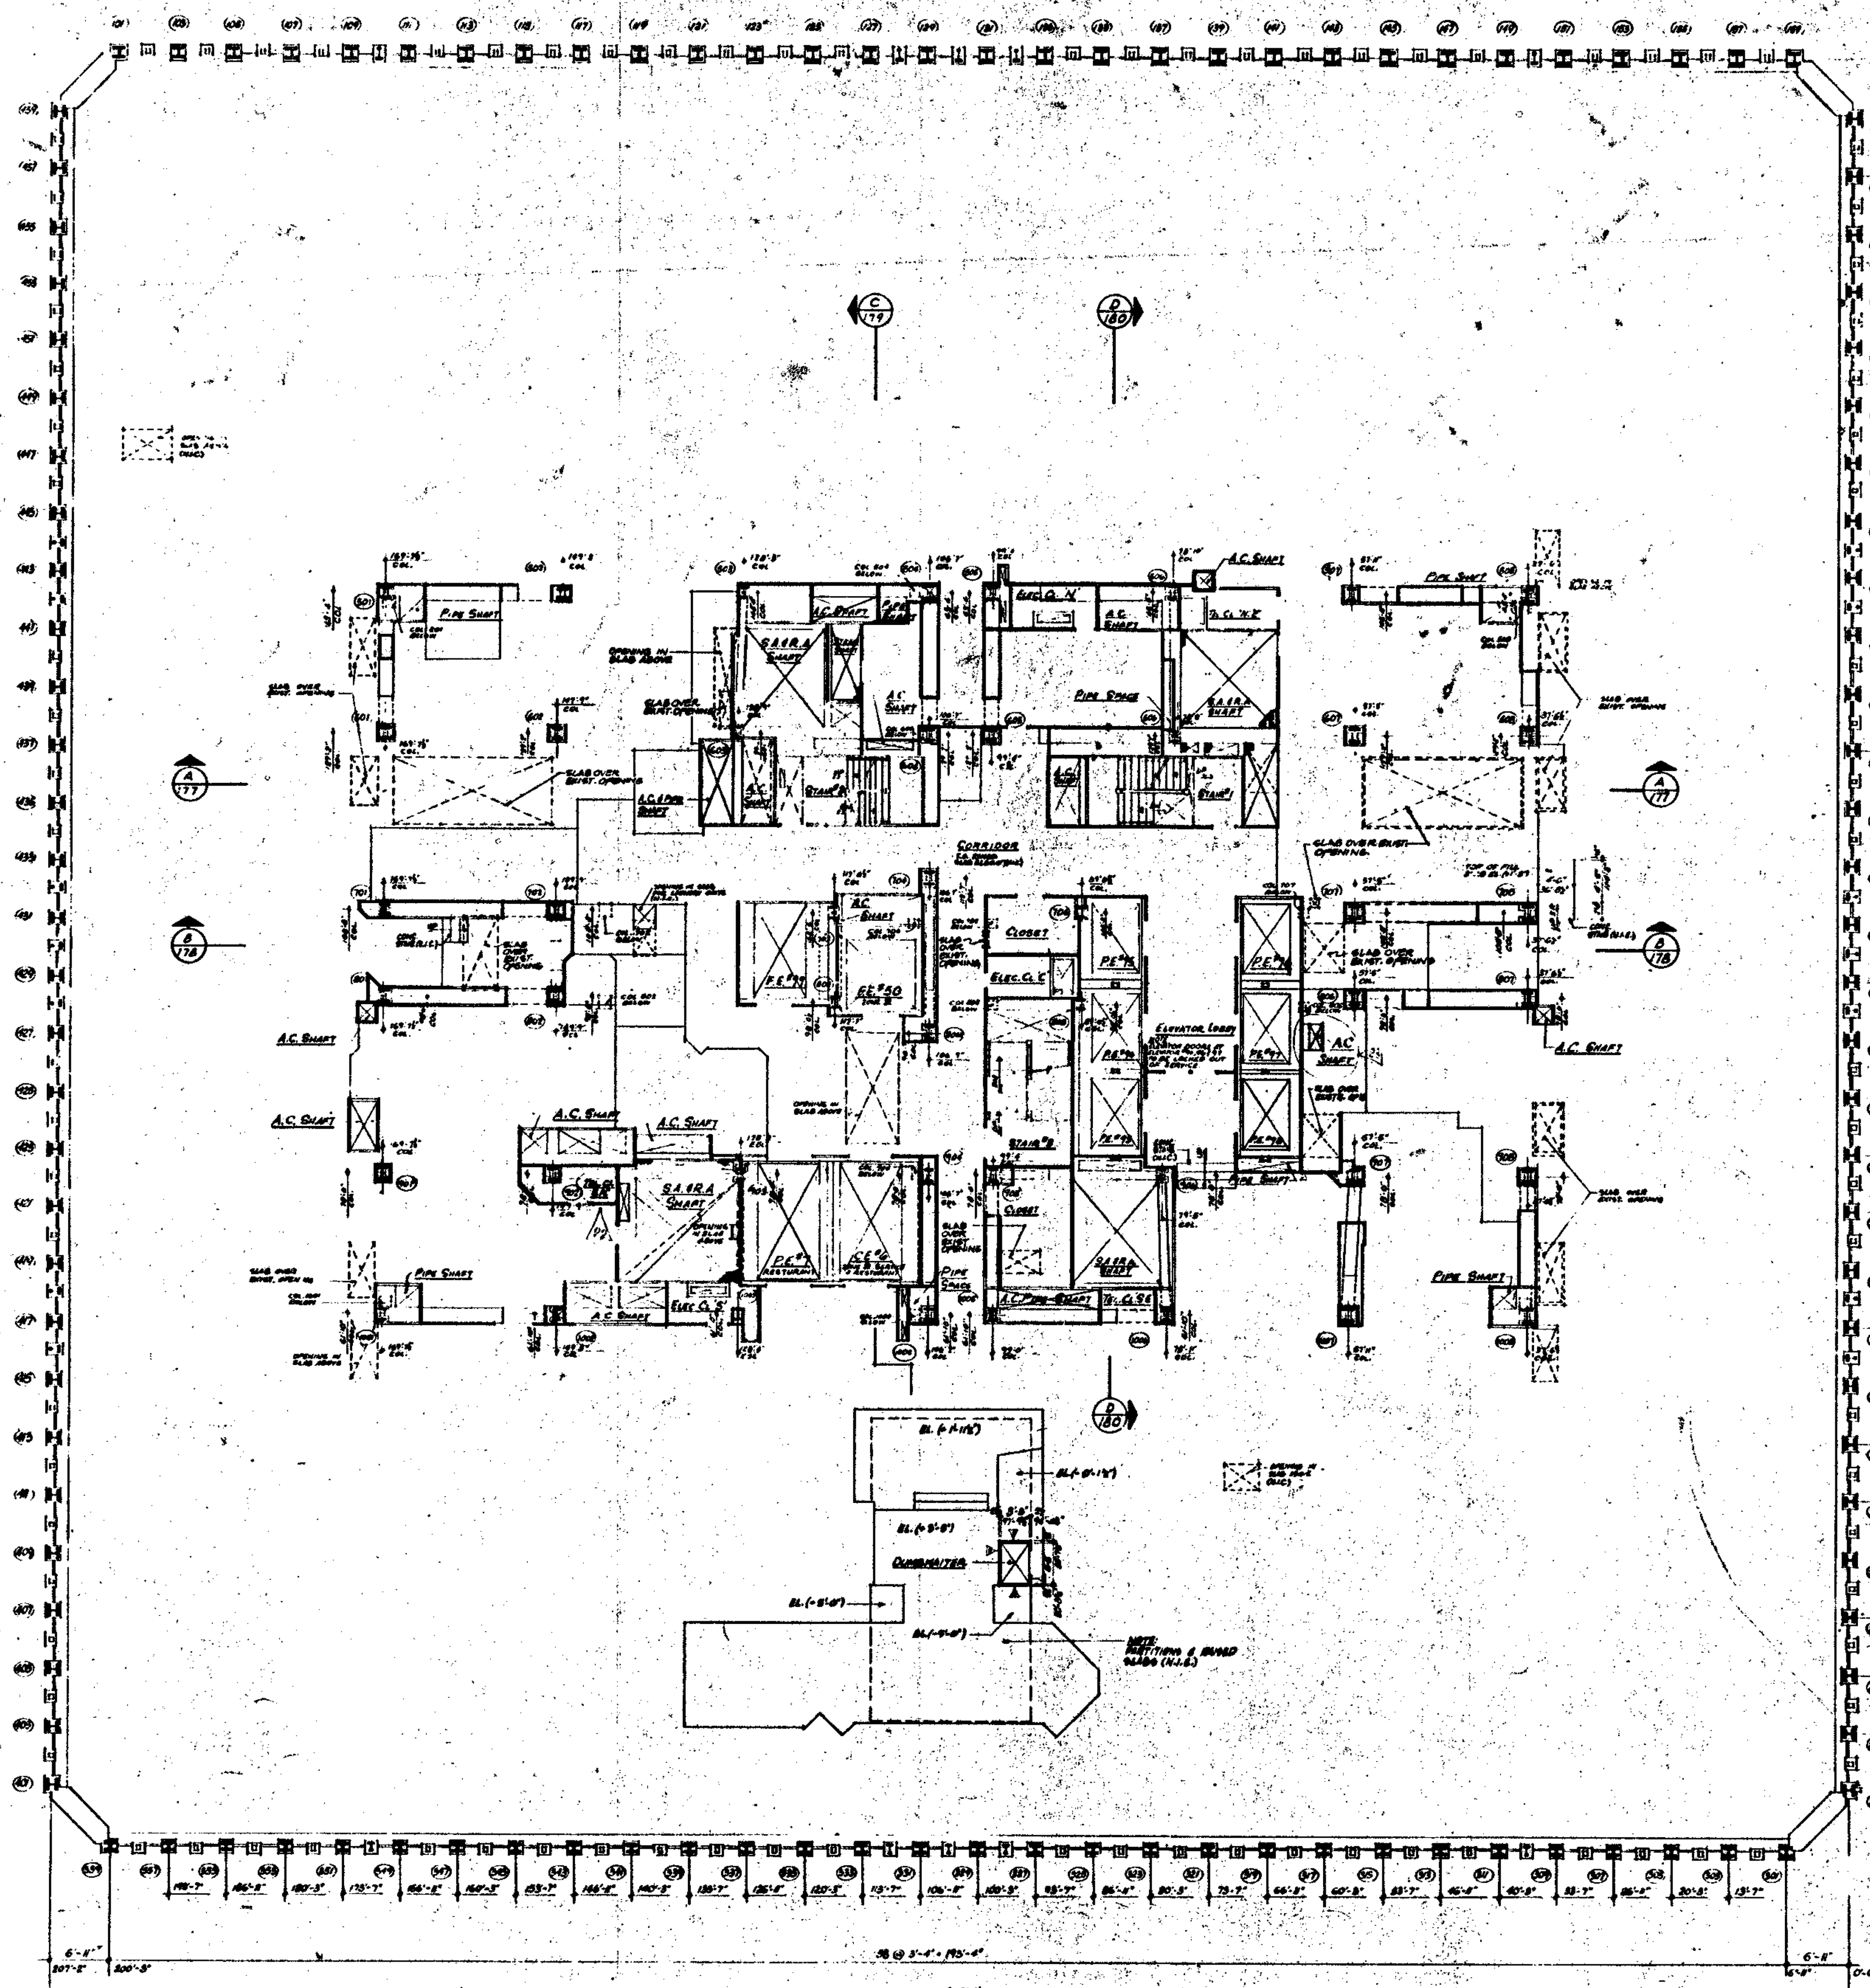


NOTES

1- FOR GENERAL NOTES, KEY TO MATERIALS, SYMBOLS ABBREVIATIONS, DOOR SCHEDULES AND SCHEDULE OF DRAWINGS SEE DWGS. # A-A-1 TO A-A-6.
2- FOR COMPLETE ¼" SCALE CORE PLAN SEE DWG. A-A-166.
3- ALL ELEVATIONS GIVEN THUS (±0'-0") ARE IN RELATION TO FIN. FLOOR WHICH IS EL. (±0'-0") UNLESS OTHERWISE SHOWN OR NOTED
4- FOR MECHANICAL AND ELECTRICAL LAYOUTS SEE RESPECTIVE ENGINEERS DWGS.
5- FOR TYPICAL STAIR DETAILS SEE DWGS. # A-A-204 AND A-A-205.
6- WHERE NO SUSPENDED CEILINGS ARE CALLED FOR SUCH AS IN CLOSETS, STAIR PASSAGES, ETC., BOTTOM ELEVATION OF ALL PIPING AND DUCTWORK SHALL BE MAINTAINED AT 8'-4" ABOVE FINISHED FLOOR TO PROVIDE FOR FUTURE CEILING INSTALLATION AND CLEARANCE OF FULL HEIGHT DOORS.
7- REFERENCE FLOOR LINE EL. [illegible] WHICH IS EL. [illegible] BELOW FIN. FL. EL. (±0'-0")

FINISH SCHEDULE

SPACE	FLOOR FINISH: DUSTPROOF CONC.	VINYL ASBESTOS	CERAMIC TILE	BASE: CEMENT	RESILIENT	PAINTED	NONE	CERAMIC TILE	WALLS MATERIALS: MASONRY	FACE BRICK	CERAMIC TILE	GYPSUM PLANK	GYPSUM WALLBOARD	METAL STUD	WALLS FINISH: PAINTED	VINYL COVERING	UNFINISHED	SPRAYED GLAZED COAT	CEMENT PARGING	CEILINGS MATERIALS: ACOUSTIC TILE	METAL PAN	CONCRETE	SPRAY-ON F.R.	STEEL DECK	CEILINGS FINISH: PAINTED	UNFINISHED	REMARKS
STAIR #1, 2, & 3	●				●							●	●		●										●		SEE PLAN FOR SUSP. GYPSUM [illegible]
TEL. CL. NE, SE	●						●					●	●	●			●					●	●			●	
ELEC. CL. 'N' & 'S'	●						●					●	●				●					●	●			●	
ELEC. CL. 'C'	●						●					●	●	●			●					●	●			●	
CLOSETS	●						●					●	●	●			●					●	●			●	
TENANT SPACE *																											* [illegible]
ELEVATOR LOBBY *																											* [illegible]
CORRIDOR *																											* [illegible]

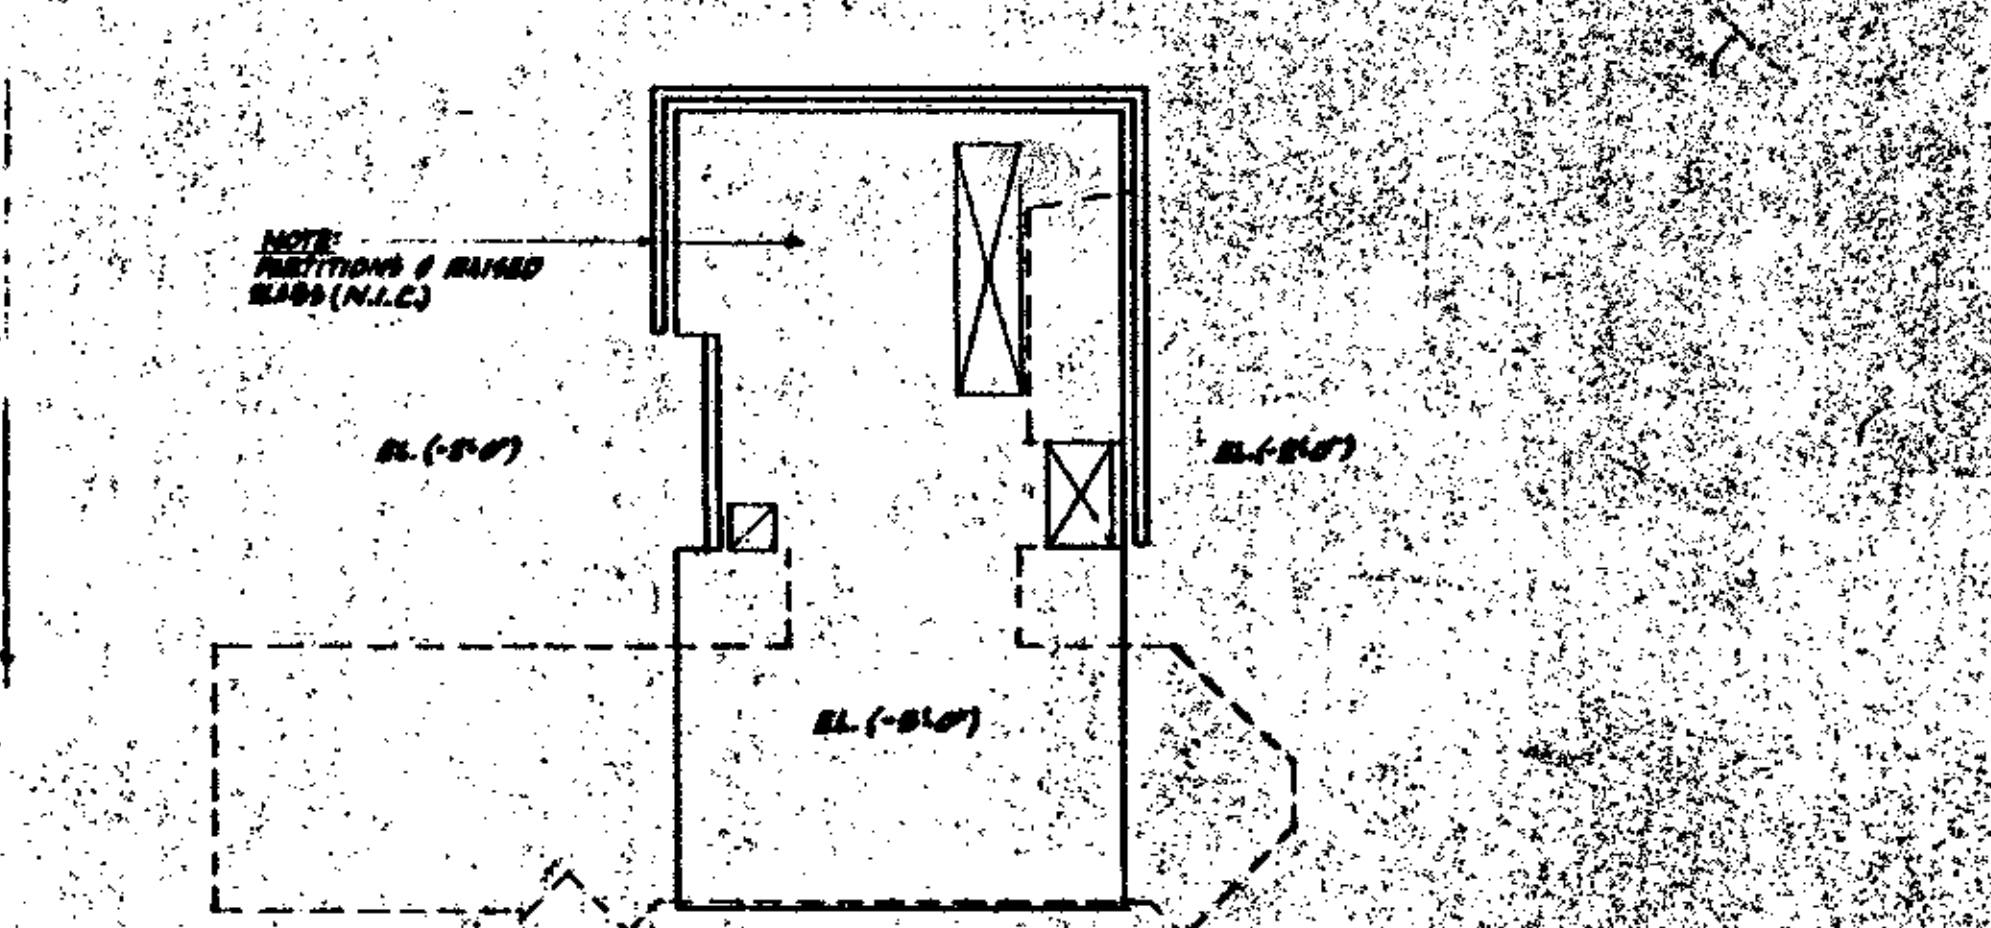

PART PLAN - INTER. LEVEL (N.I.C.)

⅛" = 1'-0" 0 4' 8' 16' 24'

BULLETINS NOT DATED ARE IN THE PROCESS OF COMPLETION

CONTRACT BID DRAWING date

NO.	DATE	DWG. NO.	BY	NO.	DATE	DWG. NO.	BY	NO.	DATE	DWG. NO.	BY
					9-28-72	A-446	L.J.		6-18-71	A-165	L.J.
					9-18-72	A-446	R.B.		9-1-71	A-120	[illegible]
					9-18-72	A-487	D.S.		9-1-71	A-123	[illegible]
					8-1-72	A-466	L.C.		9-1-71	A-123	[illegible]
					VOID	A-468	L.J.		9-11-70	A-97	R.T.A.
					10-27-71	A-197	L.C.		6-29-70	A-16	L.W.
					10-27-71	A-196	L.C.		6-29-70	A-82	L.J.
	9-8-73	A-420	L.J.		6-18-71	A-164	D.A.		6-29-70	A-66	L.J.
	1-8-73	A-410	L.J.		6-18-71	A-164	D.T.		1-30-70	A-47	E.G.
	9-25-72	A-408	L.J.		6-18-71	A-164	D.T.		4-28-69	A-28	[illegible]

REVISIONS REVISIONS

APPROVED

CHIEF, PLANNING DIVISION
DATE

THE WORLD TRADE CENTER

THE PORT OF NEW YORK AUTHORITY

MINORU YAMASAKI & ASSOCIATES
MINORU YAMASAKI, ARCHITECT

EMERY ROTH & SONS
RICHARD ROTH, ARCHITECT

WORTHINGTON, SKILLING, HELLE & JACKSON
STRUCTURAL ENGINEERS

JAROS, BAUM & BOLLES
MECHANICAL ENGINEERS

JOSEPH R. LORING & ASSOCIATES
ELECTRICAL ENGINEERS

THE PORT OF NEW YORK AUTHORITY
PAVING, UTILITIES, FOUNDATIONS

TITLE
107th FLOOR PLAN
RESTAURANT LEVEL

DRAWN | CHECKED
SCALE ⅛" = 1'-0" | DATE 7-31-67
PROJECT NUMBER | SHEET

DRAWING NUMBER **A·A·165**