
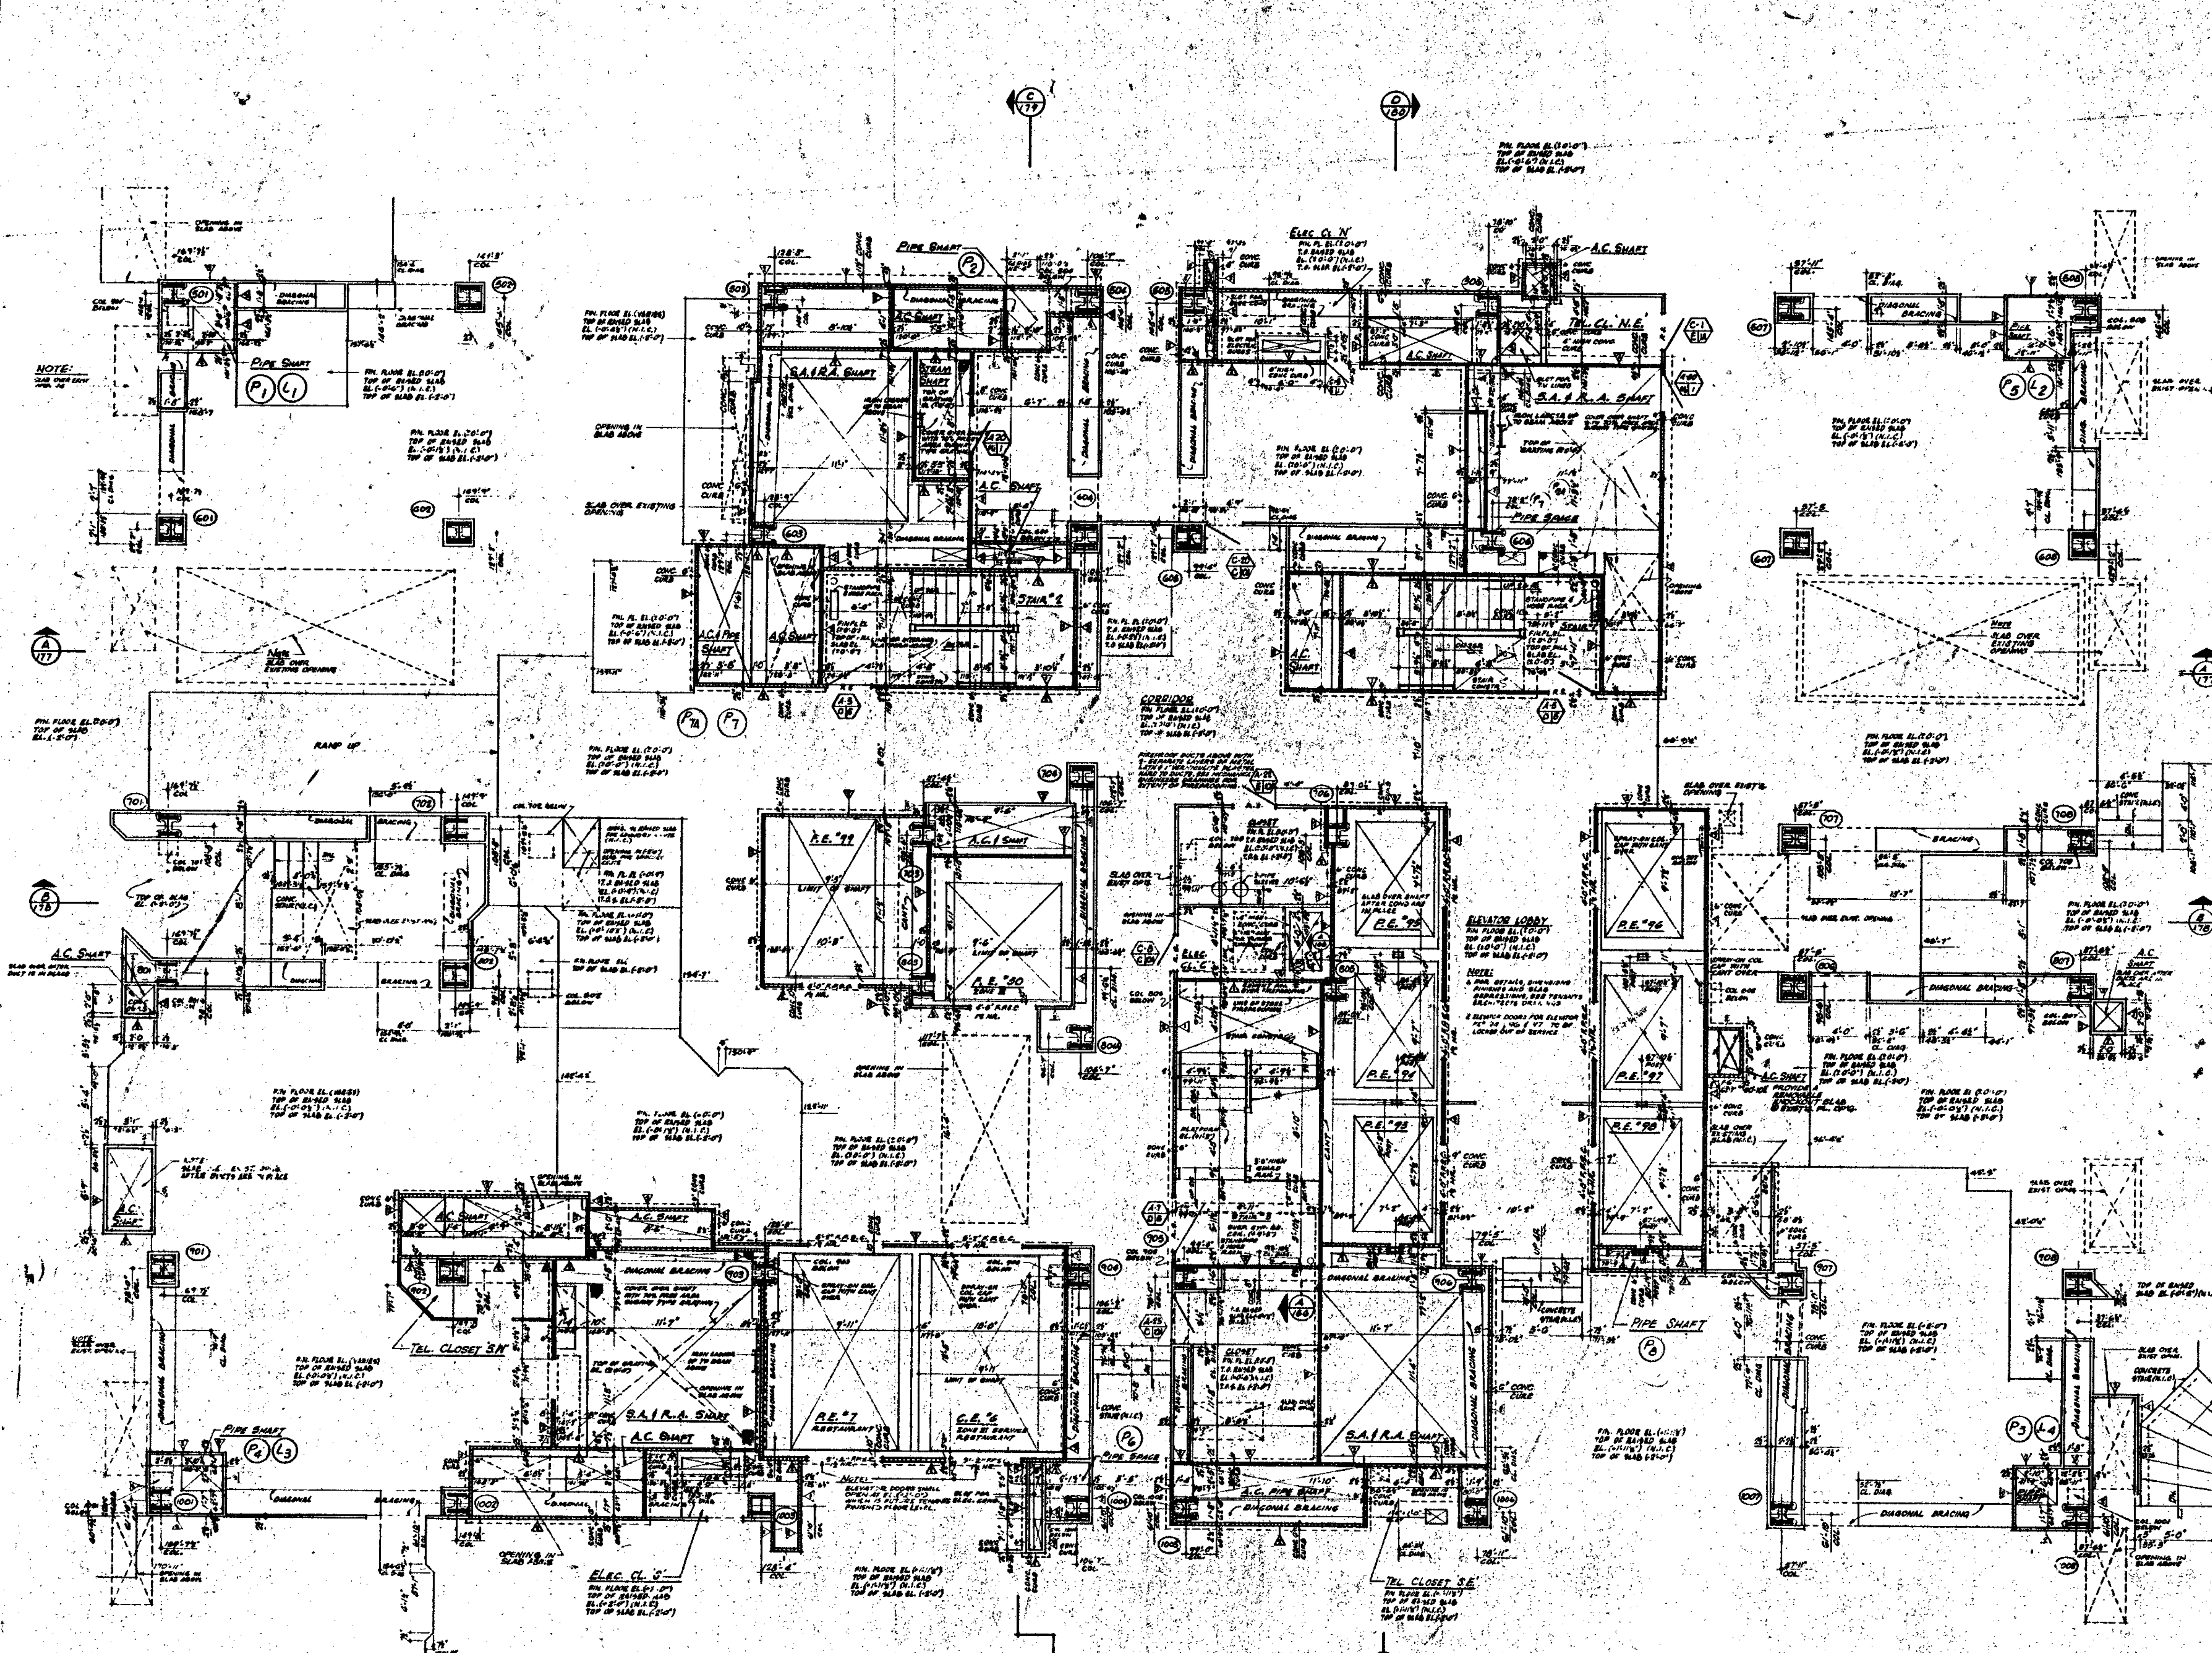


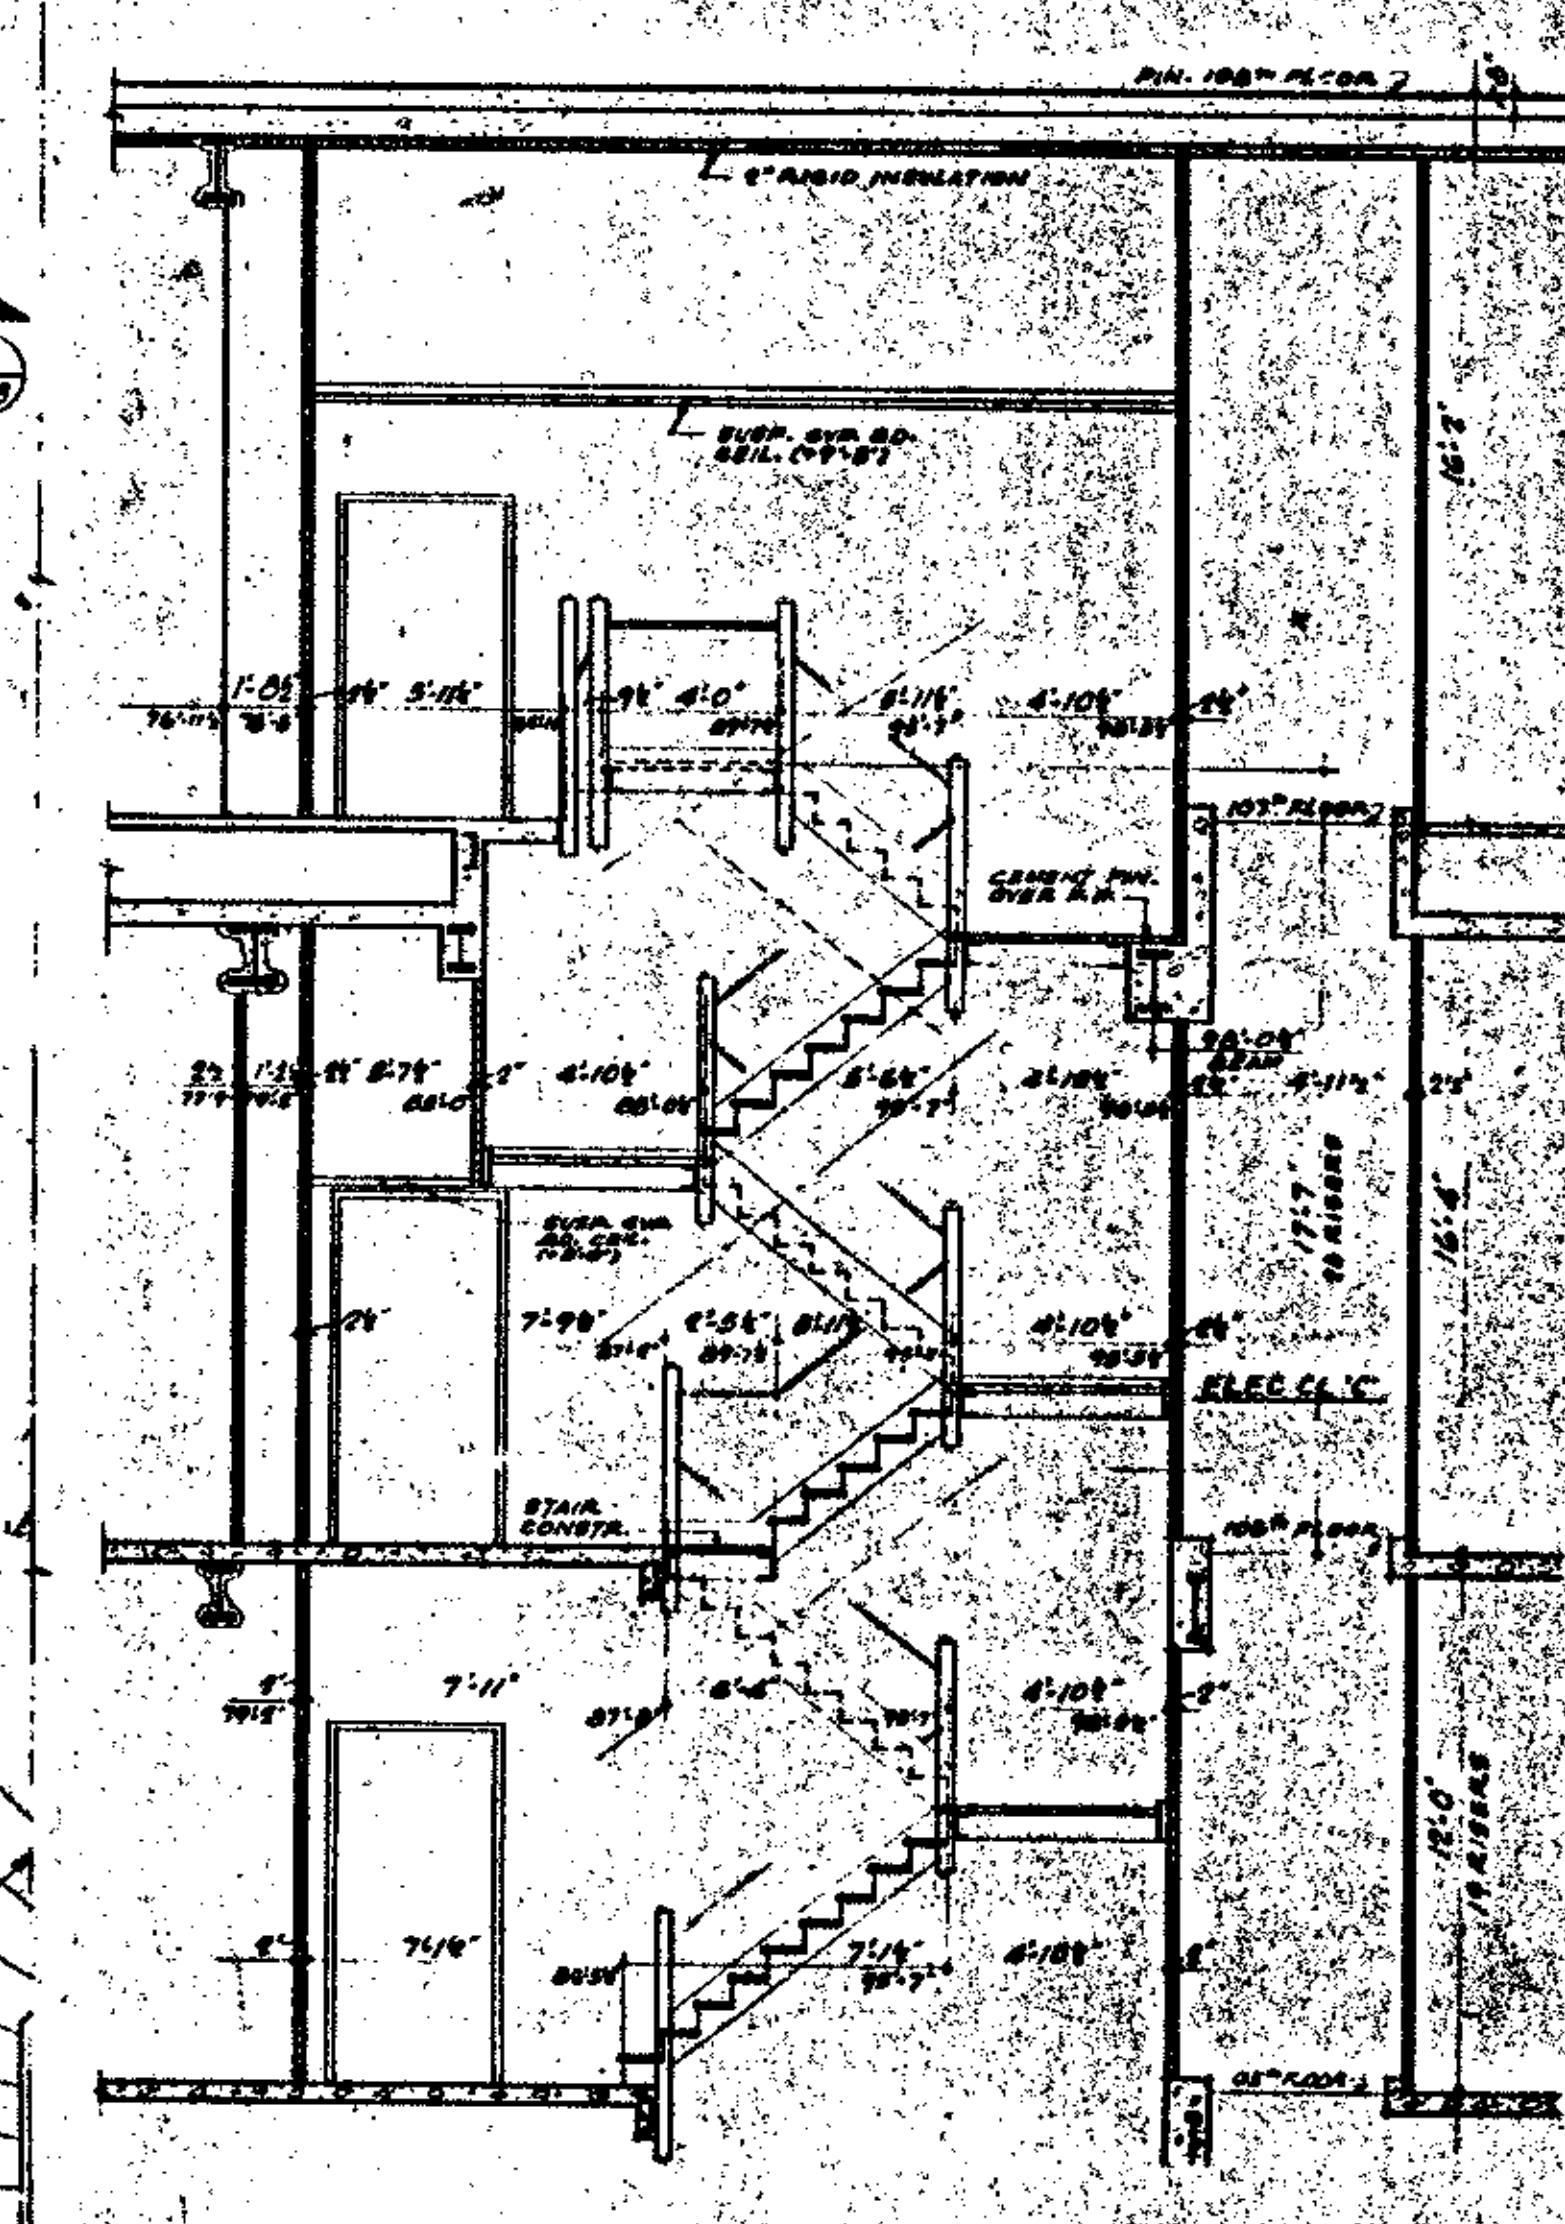

SECTION A/166 THRU STAIR #3

NOTES

1. FOR GENERAL NOTES, KEY TO MATERIALS, SYMBOLS, ABBREVIATIONS, DOOR SCHEDULES AND SCHEDULES OF DRAWINGS SEE DRAWINGS #A-A-1 TO A-A-6.
2. FOR COMPLETE 1/8" SCALE FLOOR PLAN SEE DRAWING #A-A-103.
3. ALL ELEVATIONS GIVEN THUS (±0'-0") ARE IN RELATION TO FINISH FLOOR, WHICH IS EL.(±0'-0") UNLESS OTHERWISE SHOWN OR NOTED.
4. FOR MECHANICAL AND ELECTRICAL LAYOUTS SEE RESPECTIVE ENGINEERS DRAWINGS.
5. FOR TYPICAL STAIR DETAILS SEE DRAWINGS #A-AB-204 AND A-AB-205.
6. ALL TRENCH HEADERS TO BE FIREPROOFED AT UNDERSIDE OF SLAB FOR A WIDTH OF 4'-0" WITH A SPRAY-ON TYPE FIREPROOFING. SEE ARCHITECTURAL SPECIFICATIONS FOR TYPE AND ELECTRICAL ENGINEERS AND CONTRACTORS APPROVED SHOP DRAWINGS FOR LOCATION AND EXTENT OF TRENCH HEADER AND FIREPROOFING.
7. WHERE NO SUSPENDED CEILING ARE CALLED FOR SUCH AS IN CLOSETS, STAIR PASSAGES ETC. BOTTOM ELEVATION OF ALL PIPING AND DUCTWORK SHALL BE MAINTAINED AT 8'-4" ABOVE FINISHED FLOOR FOR FUTURE CEILING INSTALLATION AND CLEARANCE OF FULL HEIGHT DOORS.
8. CANTS ARE REQUIRED ON ALL BEAM PROJECTIONS OVER 2½ NOMINAL (2" ACTUAL) DIMENSION IN ELEVATOR SHAFTS AND SHALL BE MINIMUM 75° FROM HORIZONTAL. SEE TYPICAL DETAILS.
9. FOR FIREPROOFING OF FREE STANDING COLUMNS AND TYPICAL PARTITION DETAILS SEE DRAWINGS #A-AB-206 TO A-AB-212.
10. FOR FINISH SCHEDULE SEE DRAWING A-A-168.
11. FOR DIAGONAL BRACING THAT IS SHOWN UNENCLOSED SEE TENANT ARCHITECTS DWGS. FOR EXTENT OF ENCLOSURES.
12. REFERENCE FLOOR LINE EL. 1414'-3" WHICH IS EL.(±0'-0").
13. ALL WALLS AND PARTITIONS SHOWN WITH HATCHING ARE IN THIS CONTRACT. ALL WORK NOT HATCHED IS IN A SEPARATE CONTRACT, BY OTHERS. WHERE WORK BY OTHERS INTERSECTS WORK IN THIS CONTRACT, CONTRACTORS SHALL COORDINATE ALL WORK SO THAT COMPLETED WORK IS CONTINUOUS AND UNBROKEN. DIMENSIONS SHOWN FOR WORK BY OTHERS IS FOR COORDINATION ONLY.
14. ALL SLABS NOTED SHOWN OTHER THAN THE (±0'-0") SLAB ARE N.I.C. RAISED SLABS.

BULLETINS NOT DATED ARE IN THE PROCESS OF COMPLETION

CONTRACT BID DRAWING date

NO.	DATE	BUL. NO.	BY	NO.	DATE	BUL. NO.	BY	NO.	DATE	BUL. NO.	BY	NO.	DATE	B.U. NO.	BY
				[illegible]	9-17-75	A-416	L.J.	11	6-18-71	A-164	D.T.	10	6-22-70	A-46	L.J.
				[illegible]	1-8-75	A-410	L.J.	[illegible]	6-18-71	A-164	D.T.	9	5-15-70	A-73	A.W.
				[illegible]	9-23-74	A-408	L.J.	[illegible]	6-18-71	A-164	D.T.	8	1-30-70	A-47	E.C.
				[illegible]	9-25-74	A-408	R.S.	[illegible]	4-18-71	A-147	L.J.	7	5-23-69	A-22	D.L.
				[illegible]	9-25-73	A-357	D.S.	[illegible]	6-18-71	A-165	L.J.	6	5-23-69	A-76	D.L.
				[illegible]	6-1-73	A-260	D.S.	[illegible]	9-1-71	A-129	[illegible]	5	5-23-69	A-17	D.L.
				[illegible]	VOID	A-268	D.S.	[illegible]	9-1-71	A-129	[illegible]	4	11-1-68	A-11	M.M.
				[illegible]	1-25-74	A-213	L.C.	[illegible]	9-11-70	A-97	R.T.K.	3	8-1-68	A-10	O.G.
				[illegible]	11-27-71	A-197	L.C.	[illegible]	6-22-70	A-15	L.J.	2	4-22-68	A-2	O.G.
1	9-8-75	A-420	L.J.	[illegible]	11-27-71	A-196	L.C.	[illegible]	6-22-70	A-82	L.J.	1	3-18-68		J.V.L.

REVISIONS | REVISIONS | REVISIONS | REVISIONS

APPROVED

CHIEF, PLANNING DIVISION
DATE

THE WORLD TRADE CENTER

THE PORT OF NEW YORK AUTHORITY

MINORU YAMASAKI & ASSOCIATES
MINORU YAMASAKI, ARCHITECT

EMERY ROTH & SONS
RICHARD ROTH, ARCHITECT

WORTHINGTON, SKILLING, HELLE & JACKSON
STRUCTURAL ENGINEERS

JAROS, BAUM & BOLLES
MECHANICAL ENGINEERS

JOSEPH R. LORING & ASSOCIATES
ELECTRICAL ENGINEERS

THE PORT OF NEW YORK AUTHORITY
PAVING, UTILITIES, FOUNDATIONS

1/4"=1'-0" 0 1 2 3 4 8' 12'

TITLE
107TH FLOOR CORE PLAN
RESTAURANT LEVEL

DRAWN		CHECKED	
SCALE	1/4"=1'-0"	DATE	7-31-67
PROJECT NUMBER		SHEET	OF
DRAWING NUMBER	A-A-166		