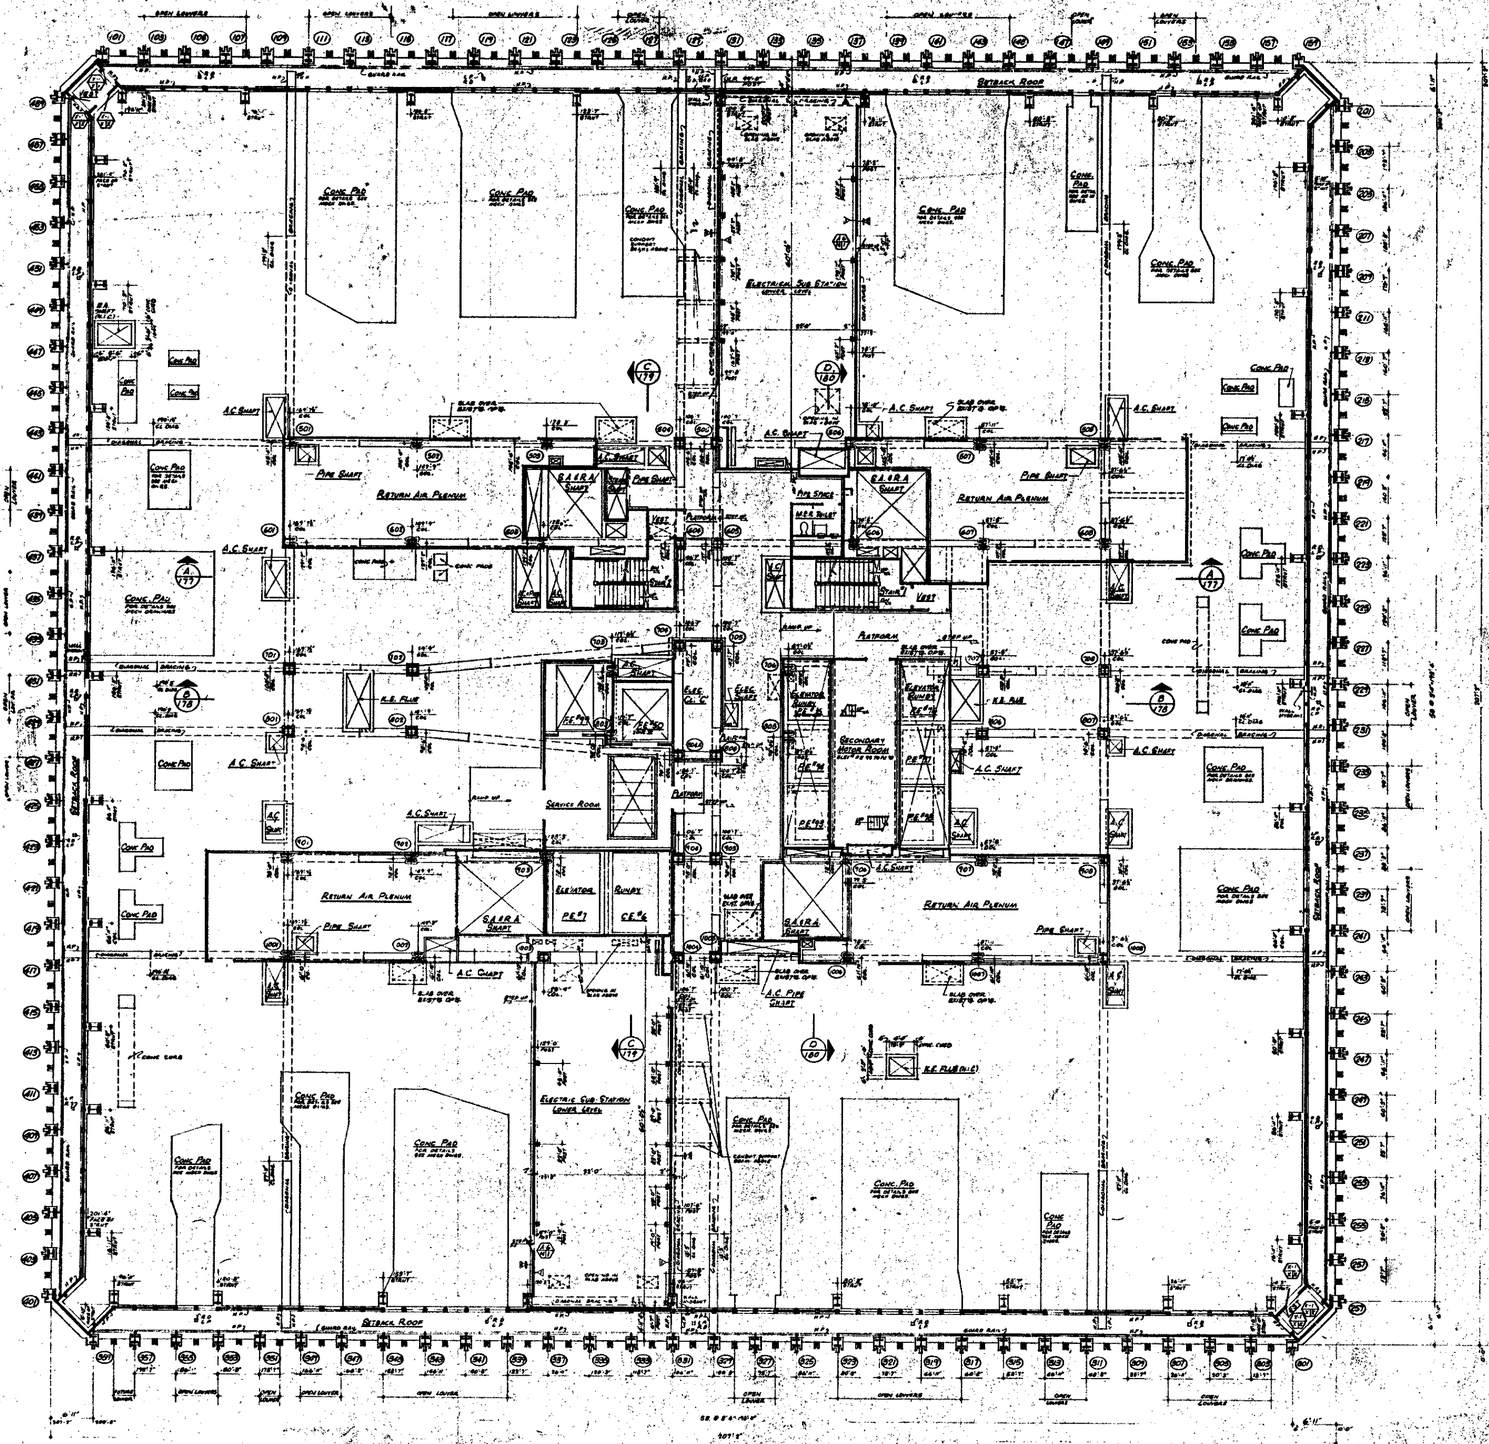


NOTES

1. FOR GENERAL NOTES, KEY TO MATERIALS, SYMBOLS, ABBREVIATIONS, FINISH SCHEDULES, DOOR SCHEDULES, & SCHEDULE OF DRAWINGS SEE DWG. A-1.1 TO A-1.5
2. FOR COMPLETE & SCALE CORE PLAN SEE DWG. A-A-170
3. ALL ELEVATIONS SHOWN THUS (70'-0") ARE IN RELATION TO TOP OF SLAB
4. FOR MECHANICAL AND ELECTRICAL LEGENDS SEE RESPECTIVE ENGINEERS DRAWINGS
5. FINISH FLOOR ELEVATION (70'-0") TOP OF SLAB ELEVATION (69'-8") UNLESS OTHERWISE SHOWN OR NOTED.
6. WHERE NO SUSPENDED CEILING IS CALLED FOR, SUCH AS IN CLOSETS, ETC. PARAPET, ETC., BOTTOM ELEVATION OF ALL FURR & DUCTWORK SHALL BE MAINTAINED 6'-8" ABOVE FINISH FLOOR, TO PROVIDE FOR FUTURE CEILING INSTALLATION AND CLEARANCE OF ALL HEIGHT DOORS
7. PROVIDE STEEL CURB SLEEVE AROUND ALL CHECKERED PENETRATING PLATE, CURB TO EXTEND 8" ABOVE INTERSECTION OF CHECKERED PLATE, OR TOP OF CURB

MECHANICAL EQUIPMENT ROOM LOWER LEVEL NOTES

1. MEMBRANE WATERPROOFING AT TOP OF SLAB WITH 3" CEMENT FINISH
2. TURN UP MEMBRANE WATERPROOFING 10" (0'-10") AT ALL CURBS SEE TYPICAL DETAILS ON SHEETS A-A6-1 & A-A6-11
3. FOR DETAILS OF CONC. PADS & EQUIPMENT SEE DWG. A-A6-1.16
4. FOR FINAL EXACT LOCATION OF CONC. PADS SEE HVAC ENGINEERS CONTRACTORS DWGS
5. PROVIDE FLOOR CHANNEL SUPPORTS OVER ALL FULL HEIGHT PARTITIONS
6. WHERE RAISED FLOOR & RAISED CONC. (12") ROOF WALL OR 12" CEMENT FINISH OVER 4" SLAB OCCURS, SLOPE TO DRAIN
7. PROVIDE STEEL INSULATION AT UNDERSIDE OF MECHANICAL EQUIPMENT ROOM FLOOR
8. PROVIDE TROLLY BEAMS, TROLLEYS AND LIFTING RINGS AS REQUIRED SEE SPECIFICATIONS "STRUCTURAL, MECHANICAL, ELECTRICAL" AND ELEVATOR CONTRACTORS APPROVED SHOP DRAWINGS FOR DETAIL OF LIFTING RING SEE DWG. A-A-6

BULLETINS NOT DATED ARE IN THE PROCESS OF COMPLETION

	CONTRACT	BID DRAWING	date				
1	9-8-75	A-210	LJ	12-17-71	A-197	LC	6-19-70 A-15 LJ
2	1-16-74	A-148	LJ	12-17-71	A-200	LC	6-19-70 A-26 LJ
3	1-28-74	A-206	LJ	12-17-71	A-164	LC	6-19-70 A-36 LJ
4	4-19-73	A-214	DS	3-8-71	A-176	DS	6-8-70 A-38 AH
5	8-17-73	A-300	LJ	4-16-71	A-164	DS	1-30-70 A-66 LJ
6	6-4-74	A-266	LJ	4-16-71	A-166	DS	1-30-70 A-67 LJ
7	8-1-74	A-267	LJ	6-11-71	A-164	DT	1-30-70 A-67 LJ
8	1969	A-268	LJ	6-1-71	A-125	LJT	8-19-69 A-68 DS
9	10-18-74	A 283	LC	9-1-71	A-125	LJT	8-19-69 A-69 DS
	DATE	ALL NO.	BY	10-1-71	A-125	LJT	8-18-69 A-71 DS
		REVISIONS		10-1-71	A-71	KTA	11-1-68 A-72 MS
				DATE	DWG. NO.	BY	DATE DWG. NO. BY
					REVISIONS		REVISIONS

CHIEF, PLANNING DIVISION — DATE

THE WORLD TRADE CENTER
THE PORT OF NEW YORK AUTHORITY

MINORU YAMASAKI & ASSOCIATES — MINORU YAMASAKI, ARCHITECT
EMERY ROTH & SONS — RICHARD ROTH, ARCHITECT
WORTHINGTON, SKILLING, HELLE & JACKSON — STRUCTURAL ENGINEERS
JAROS, BAUM & BOLLES — MECHANICAL ENGINEERS
JOSEPH R. LORING & ASSOCIATES — ELECTRICAL ENGINEERS
THE PORT OF NEW YORK AUTHORITY — PAVING, UTILITIES, FOUNDATIONS

TITLE: 108TH FLOOR PLAN — LOWER MECH EQUIP LEVEL

SCALE: 1/16"-0" — DATE: 4-21-72

PROJECT NO.

DRAWING NO. A-A-169