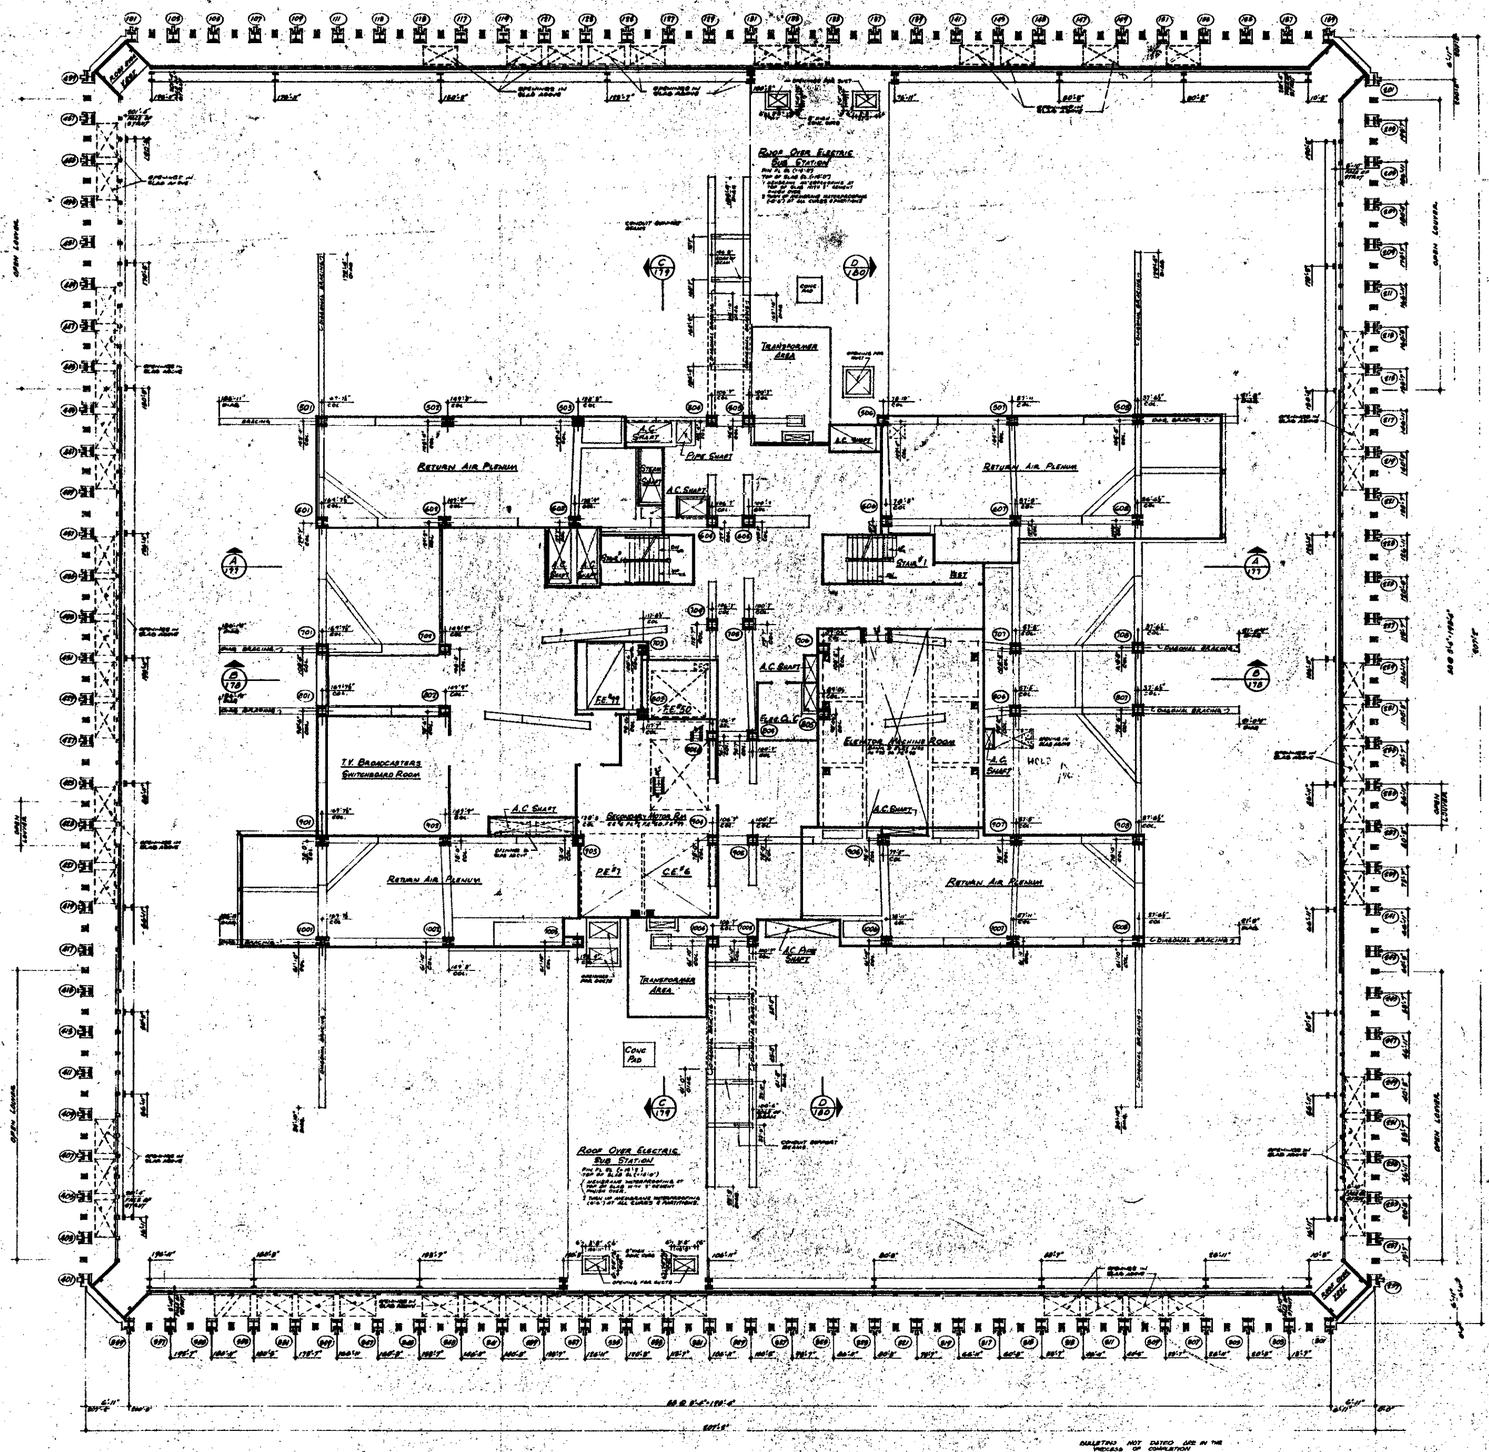


NORTH

Notes

1. FOR GENERAL NOTES, KEY TO MATERIALS, SYMBOLS, ABBREVIATIONS, FINISH SCHEDULES, DOOR SCHEDULES AND SCHEDULE OF DRAWINGS, SEE DRAWINGS "A-0-1" TO A-0-3.
2. FOR COMPLETE & SCALE CORE PLAN SEE DRAWING "A-A-172.
3. ALL ELEVATIONS GIVEN THUS (0.0'-6") ARE IN RELATION TO TOP OF SLAB.
4. FOR MECHANICAL AND ELECTRICAL LAYOUTS, SEE RESPECTIVE ENGINEERS DRAWING.
5. FOR TYPICAL STAIR DETAILS, SEE DRAWINGS "A-A-A-104 & A-A-105.
6. WHERE NO DIMENSIONS OR LINES ARE GIVEN FOR SUCH AS IN CLOSETS, STAIR, MEZANIN ETC., BOTTOM ELEVATION OF ALL PIPING AND DUCTWORK SHALL BE MAINTAINED AT 8'-0" ABOVE FINISHED FLOOR, TO PROVIDE FOR FUTURE CEILING INSTALLATION AND CLEARANCE OF ALL HEIGHT DOORS.

MECHANICAL EQUIPMENT ROOM
UPPER LEVEL

Notes:

1. PROVIDE PLANK CHANNEL SUPPORTS WHERE PIPES PASS THRU CONCRETE IN PARTITIONS.
2. PROVIDE 6" STEEL INSULATION AT UNDERSIDE OF SLAB ABOVE, FOR DETAILS SEE DETAILS.

1/8"=1'-0"

CONTRACT & DRAWING Date											
							VOID	A-168	L.J.	9-1-71	A-183
							1-15-76	A-225	L.C.	8-1-74	A-123
							11-17-7	A-197	L.C.	7-11-74	A-97
							12-17-7	A-199	L.C.	6-11-70	A-18
							6-18-71	A-104	D.G.	6-22-70	A-83
							6-18-71	A-103	L.J.	6-22-70	A-82
							6-18-71	A-162	L.J.	6-30-70	A-17
							6-18-71	A-164	L.J.	6-29-69	A-93
							6-18-71	A-165	L.J.	11-1-68	A-11
							9-1-71	A-125	L.J.	8-16-68	

NO.	DATE	BULL. NO.	BY
4	7-2-75	A-180	L.J.
3	1-15-74	A-205	L.J.
2	7-12-74	A-214	R.B.
1	4-5-73	A-214	D.B.
5	6-29-74	A-209	L.J.
4	6-1-73	A-206	L.J.

REVISIONS

REVISIONS

REVISIONS

APPROVED

CHIEF, PLANNING DIVISION

DATE

THE WORLD TRADE CENTER
THE PORT OF NEW YORK AUTHORITY

MINORU YAMASAKI & ASSOCIATES
MINORU YAMASAKI, ARCHITECT

EMERY ROTH & SONS
RICHARD ROTH, ARCHITECT

WORTHINGTON, SKILLING, HELLER & MCKENZIE
STRUCTURAL ENGINEERS

JAROS, BAUM & BOLLES
MECHANICAL ENGINEERS

JOSEPH R. LORING & ASSOCIATES
ELECTRICAL ENGINEERS

THE PORT OF NEW YORK AUTHORITY
PAVING & UTILITIES, FOUNDATIONS

TITLE: 109TH FLOOR PLAN
UPPER MECH. EQUIP. RM. LEVEL

DRAWN: [illegible] CHECKED: [illegible]
SCALE: 1/8"=1'-0" DATE: 7-31-70
PROJECT: [illegible] SHEET: [illegible]

DRAWING NUMBER: A-A-171