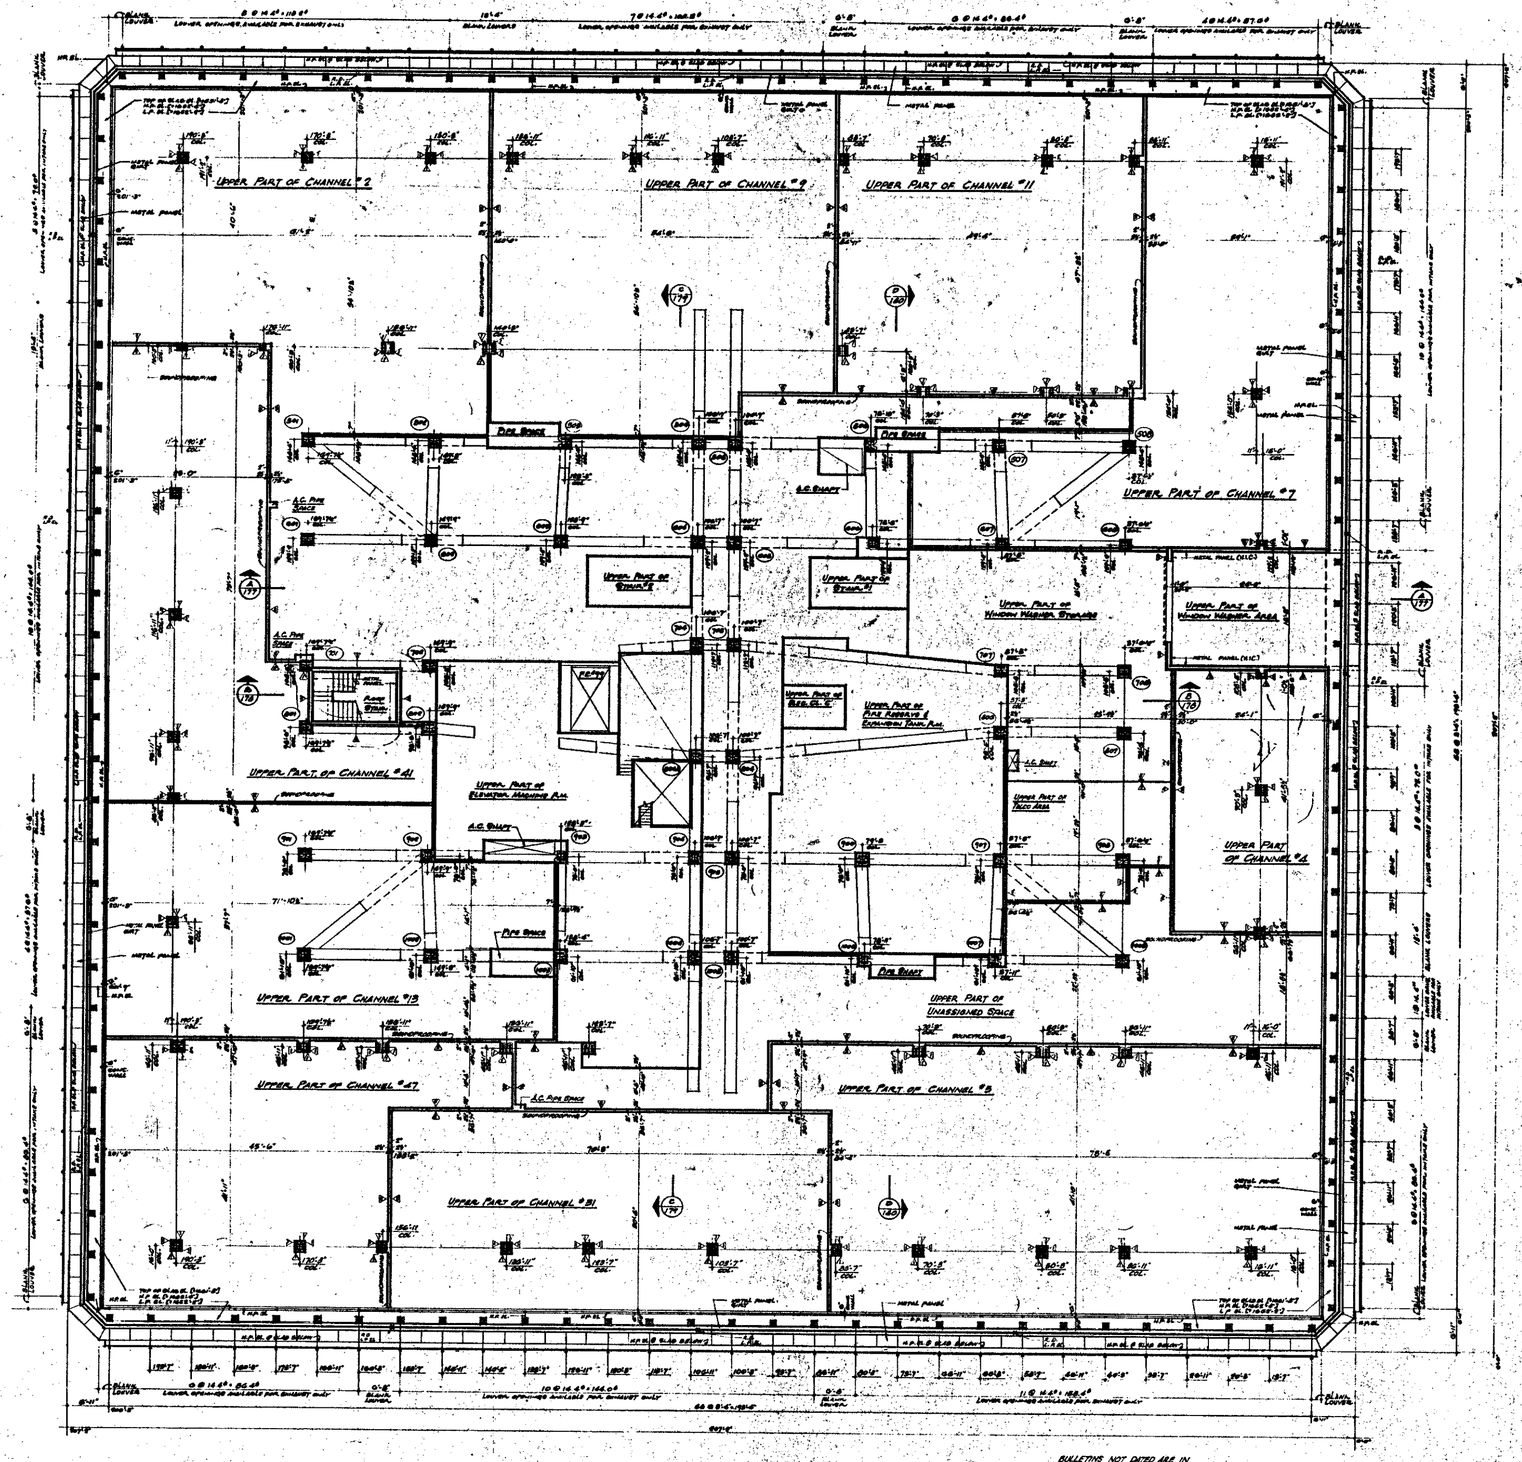


NOTES

1. FOR GENERAL NOTES, KEY TO MATERIALS, SYMBOLS, ABBREVIATIONS, FINISH SCHEDULES, TYPES, ASSEMBLIES AND DRAWINGS OF BUILDING SEE DRAWINGS A-A-1 TO A-A-5.
2. FOR ENLARGED 16" SCALE CORE PLANS SEE DWG. A-A-170.
3. ALL DIMENSIONS GIVEN FROM CENTER LINES OF PARTITIONS TO FINISH FACE WALLS.
4. FOR MECHANICAL AND ELECTRICAL LEGENDS SEE APPROPRIATE ENGINEERS DRAWINGS.
5. FOR TYPICAL STAIR, DETAILS SEE DWGS. A-A-20, 21 & A-A-200.
6. ALL ELEVATIONS GIVEN FOR FINISH AREAS OR FLOORING, TO BOTTOM OF SUBFLOOR.

BULLETINS NOT DATED ARE IN THE PROCESS OF COMPLETION

NO.	DATE	BULL. NO.	BY
		9-17-75	A-416	H.K.

REVISIONS

CONTRACT	BID	DRAWING	date
9-8-75	A-480	L.J.	6-1-76	A-856	L.J.
9-23-76	A-606	L.J.	5-21-76	A-220	L.C.
9-28-76	A-649	R.S.	12-17-71	A-197	L.C.
	A-607	J.M.	12-17-71	A-199	L.C.
1-22-76	A-503	L.J.	12-17-71	A-198	L.C.
7-17-75	A-541	L.D.	12-17-71	A-200	L.C.
11-10-75	A-546	D.S.	6-24-71	A-480	L.J.
6-1-76	A-856	L.J.	6-15-71	A-176	L.J.
6-1-76	A-857	L.J.	6-15-71	A-177	L.J.
V.O.10	A-868	L.J.	6-15-71	A-1664	D.T.

REVISIONS

REVISIONS

REVISIONS

REVISIONS

CHIEF, PLANNING DIVISION

DATE

THE WORLD TRADE CENTER

THE PORT OF NEW YORK AUTHORITY

MINORU YAMASAKI & ASSOCIATES
HIROSHI YAMASAKI, ARCHITECT

EMERY ROTH & SONS
RICHARD ROTH, ARCHITECT

SKILLING, HELLE, CHRISTIANSEN, ROBERTSON
STRUCTURAL ENGINEERS

JAROS, BAUM & BOLLES
MECHANICAL ENGINEERS

JOSEPH R. LORING & ASSOCIATES
ELECTRICAL ENGINEERS

THE PORT OF NEW YORK AUTHORITY
PARSONS BRINCKERHOFF-TUDOR-BECHTEL

SCALE 1/16"=1'-0" 0 4" 8" 16" 24"

110TH FLOOR INTERMEDIATE LEVEL PLAN (AT EL. +21'-0")

DRAWN | CHECKED | DATE

SCALE 1/16"=1'-0" | DATE

PROJECT NUMBER | SHEET NUMBER

DRAWING NUMBER A-A-173A