


NORTH

NOTES

1. FOR GENERAL NOTES, KEY TO MATERIALS, SYMBOLS, ABBREVIATIONS, DOOR & FRAME SCHEDULE AND REFERENCE OR DIAGRAMS SEE DWGS. A-001 TO A-009.
2. ALL ELEVATIONS GIVEN THUS (100'-0") ARE TAKEN IN RELATION TO FINISH TOP FLOOR.
3. FOR CONCRETE & SLAB CORE PLAN SEE DRAWING # A-170.
4. FOR MECHANICAL & ELECTRICAL LAYOUTS SEE RESPECTIVE ENGINEERS DRAWINGS.
5. FOR TYPICAL STAIR DETAILS SEE DRAWINGS # 1-B1 THRU # 4-B1 SERIES.
6. FOR REQUIRED AIR INTAKE & EXHAUST OPENINGS FOR CHANNELS SEE CHART ON DRAWING # A-A-171.
7. FOR WINDOW WASHER TRACK SUPPORTS, TURN TABLE, SUPPORTS & TURNTABLE SEE STRUCTURAL ENGINEERS & WINDOW WASHER CONTRACTORS APPROVED SHOP DRAWINGS.
8. FOR FINISH SCHEDULE SEE DRAWING A-A-175.

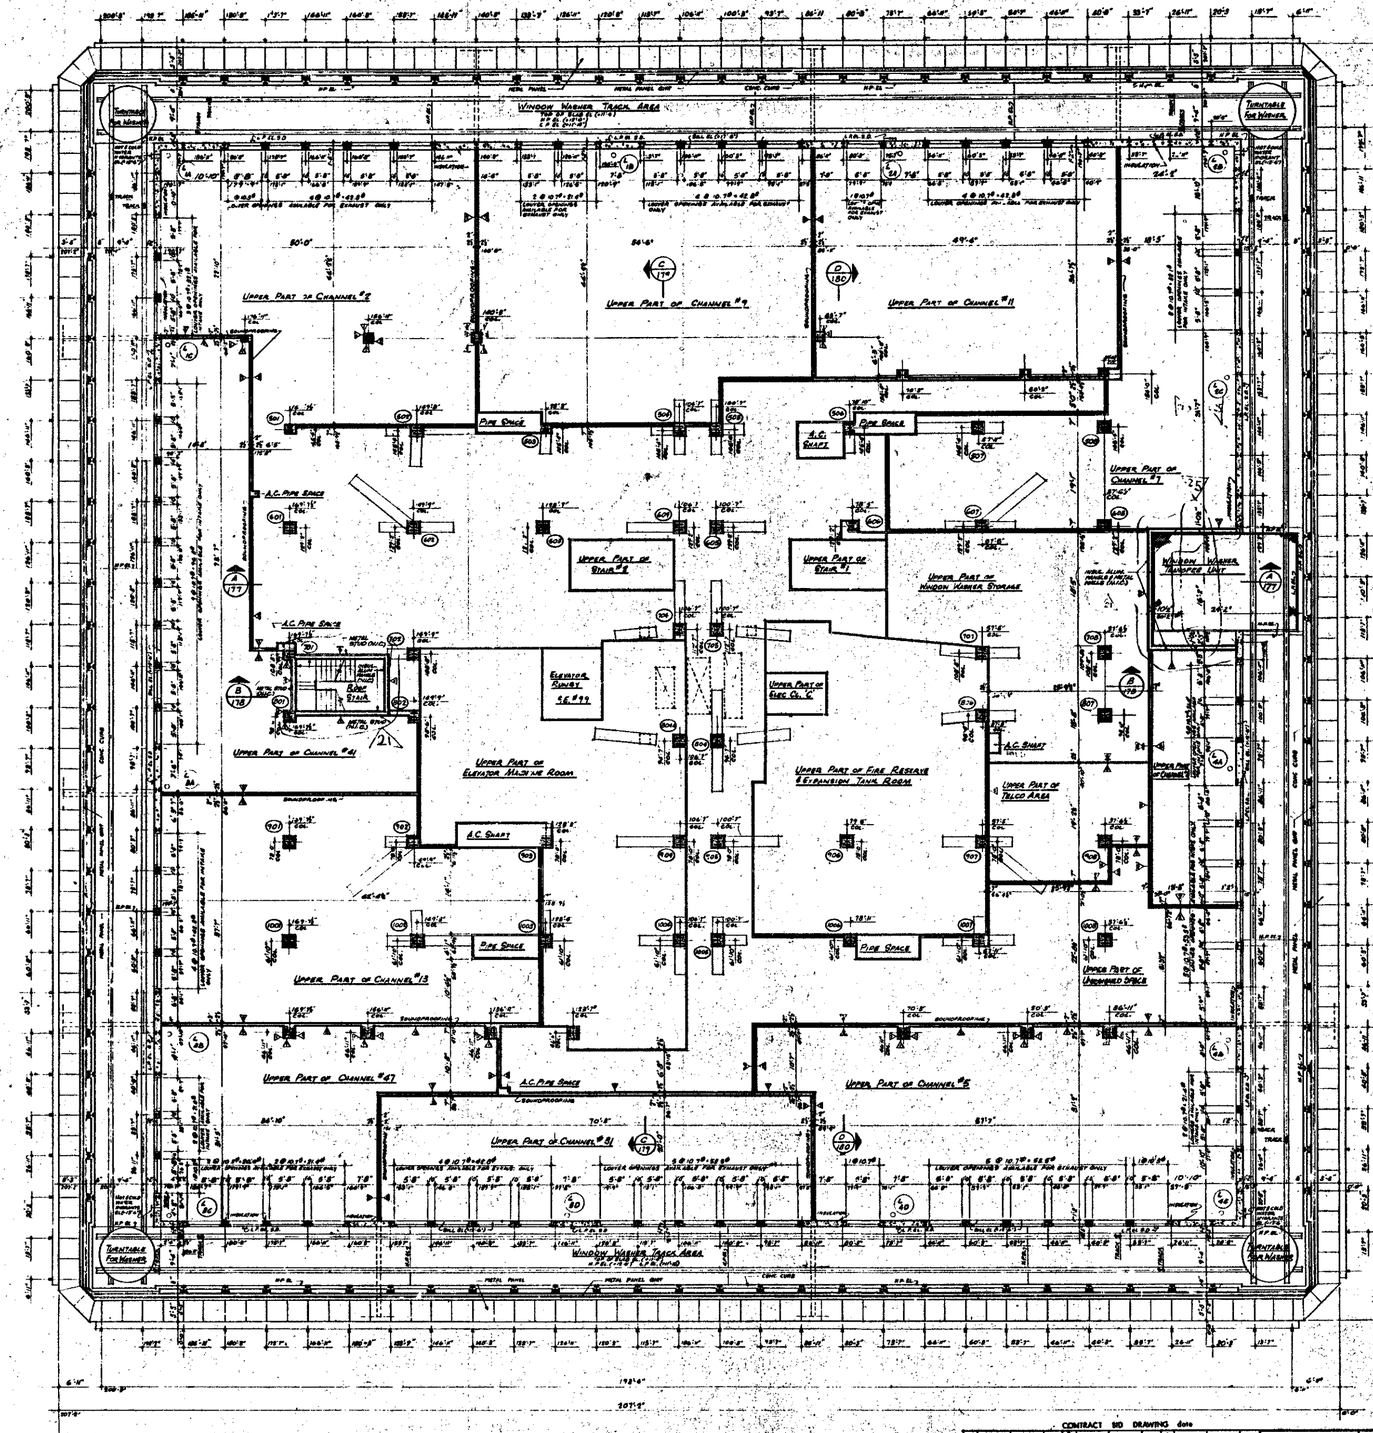

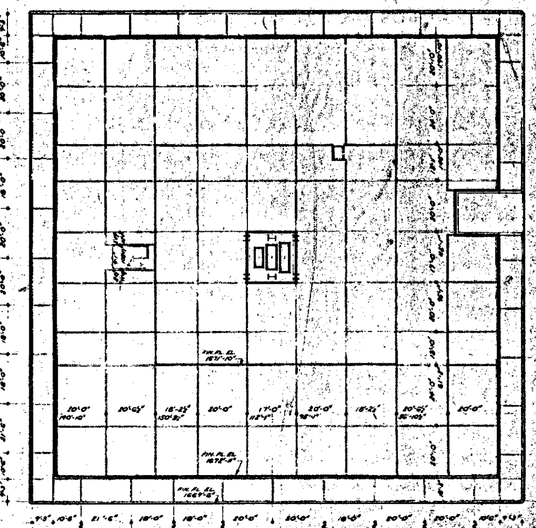

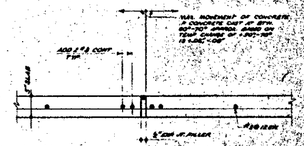

NOTE: REINF. BARS ARE FURNISHED IN 20'-0" LENGTHS WHERE PRACTICAL JOINTS SHALL BE 20'-0" TO 20'-6" ON CENTER.

BULLETINS NOT DATED ARE IN THE PROCESS OF COMPLETION

NO.	DATE	BULL. NO.	BY
1	9-17-70	A-416	J.K.
2	9-15-70	A-420	L.J.
3	9-29-70	A-400	L.J.
4	10-29-70	A-499	C.C.
5		A-407	J.K.

REVISIONS

NO.	DATE	BULL. NO.	BY
1	7-17-70	A-341	L.J.
2	11-10-70	A-316	D.B.
3	8-19-70	A-303	D.B.
4	8-19-70	A-301	L.J.
5	8-1-70	A-254	L.J.
6	8-1-70	A-198	L.J.
7		A-100	L.J.
8	8-1-70	A-245	L.J.
9	8-19-70	A-278	L.C.
10		A-199	L.C.

REVISIONS

NO.	DATE	BULL. NO.	BY
11	11-17-70	A-197	L.C.
12	11-17-71	A-198	L.C.
13	12-17-71	A-200	L.C.
14	9-15-71	A-172	G.B.L.
15	6-18-71	A-167	D.S.
16	6-18-71	A-168	L.J.
17	4-2-71	A-169	L.J.
18	4-1-71	A-183	L.J.
19	3-31-71	A-92	L.J.
20	3-22-71	A-18	L.J.

REVISIONS

APPROVED

CHIEF, PLANNING DIVISION

DATE

CONTRACT NO. DRAWING date

THE WORLD TRADE CENTER
THE PORT OF NEW YORK AUTHORITY

MINORU YAMASAKI & ASSOCIATES
MINORU YAMASAKI, ARCHITECT

SKIDMORE, OWINGS, MERRILL & JACKSON
STRUCTURAL ENGINEERS

JOSEPH R. LORING & ASSOCIATES
ELECTRICAL ENGINEERS

EMERY ROTH & SONS
RICHARD ROTH, ARCHITECT

JAROS, BAUM & BOLLES
MECHANICAL ENGINEERS

THE PORT OF NEW YORK AUTHORITY
PAVING UTILITIES FOUNDATIONS

TITLE: 110TH FLOOR UPPER LEVEL PLAN (AT EL 44'-0")

DRAWN	E.B.C.	CHECKED	
SCALE	1/8"=1'-0"	DATE	4-30-69
APPROVED		DATE	

A-A-174