
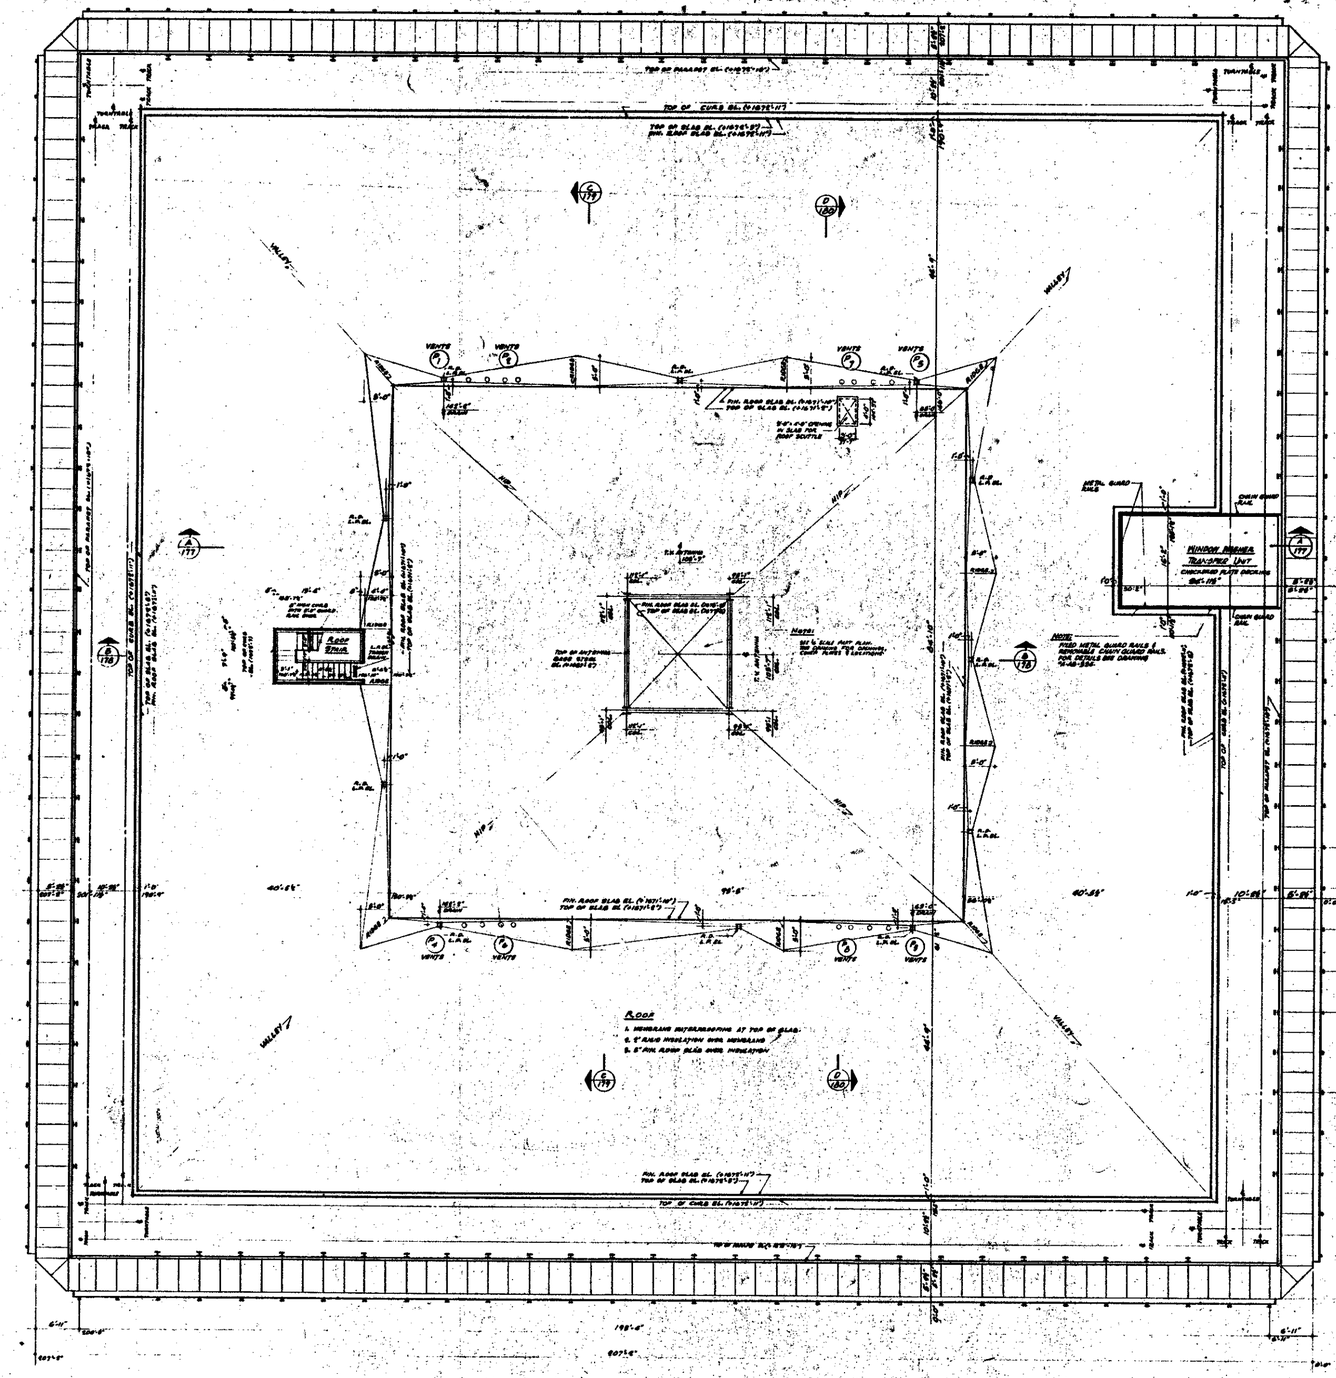



NORTH

NOTES:

1. FOR GENERAL NOTES, KEY TO MATERIALS, SYMBOLS ABBREVIATIONS, ROOM SCHEDULES, DOOR SCHEDULES AND SYMBOLS OF DRAWINGS SEE DRAWINGS "A-A-1 TO A-A-8.
2. ALL ELEVATIONS GIVEN, THUS (+0'-0") ARE IN RELATION TO DATUM.
3. FOR MECHANICAL AND ELECTRICAL LAYOUTS SEE RESPECTIVE ENGINEERS' DRAWINGS.

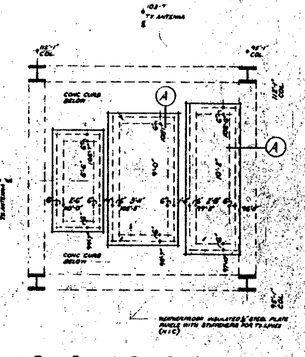

PART PLAN AT BASE OF MAST
SCALE 3/4"=1'-0"

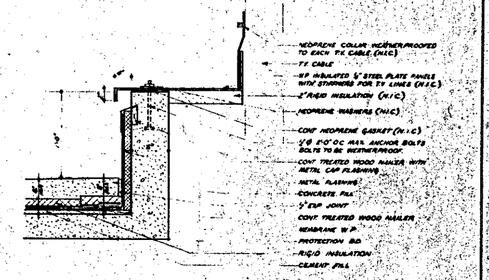

DETAIL A
SCALE 1 1/2"=1'-0"

BULLETINS MUST BE DATED AS OF THE PROCESS OF COMPLETION

CONTRACT | BID | DRAWING | date

				11-27-71	A-199	LC
				10-27-71	A-200	LC
				11-29-71	A-169	LC
				6-8-71	A-166	DD
				6-18-71	A-164	LC
				9-1-71	A-163	LB
				9-11-70	A-97	E.C.
5-30-78	A-214	L.J.		6-12-70	A-19	L.J.
8-29-78	A-203	L.J.		5-23-69	A-28	[illegible]
1-28-78	A-210	L.C.		6-10-68	A-5	O.G.

REVISIONS | REVISIONS

APPROVED

CHIEF, PLANNING DIVISION

DATE

THE WORLD TRADE CENTER

THE PORT OF NEW YORK AUTHORITY

MINORU YAMASAKI & ASSOCIATES — MINORU YAMASAKI, ARCHITECT
EMERY ROTH & SONS — RICHARD ROTH, ARCHITECT
WORTHINGTON, SKILLING, HELLE & JACKSON — STRUCTURAL ENGINEERS
JAROS, BAUM & BOLLES — MECHANICAL ENGINEERS
JOSEPH R. LORING & ASSOCIATES — ELECTRICAL ENGINEERS
THE PORT OF NEW YORK AUTHORITY — PAVING, UTILITIES, FOUNDATIONS

TITLE: BULKHEAD ROOF AND COPING PLAN

1/16"=1'-0" 0 4' 8' 16' 32'

DRAWN	L.J.	CHECKED	
SCALE	3/32"=1'-0"	DATE	4-25-72
PROJECT		SHEET	OF
DRAWING NUMBER	A-A-176		