
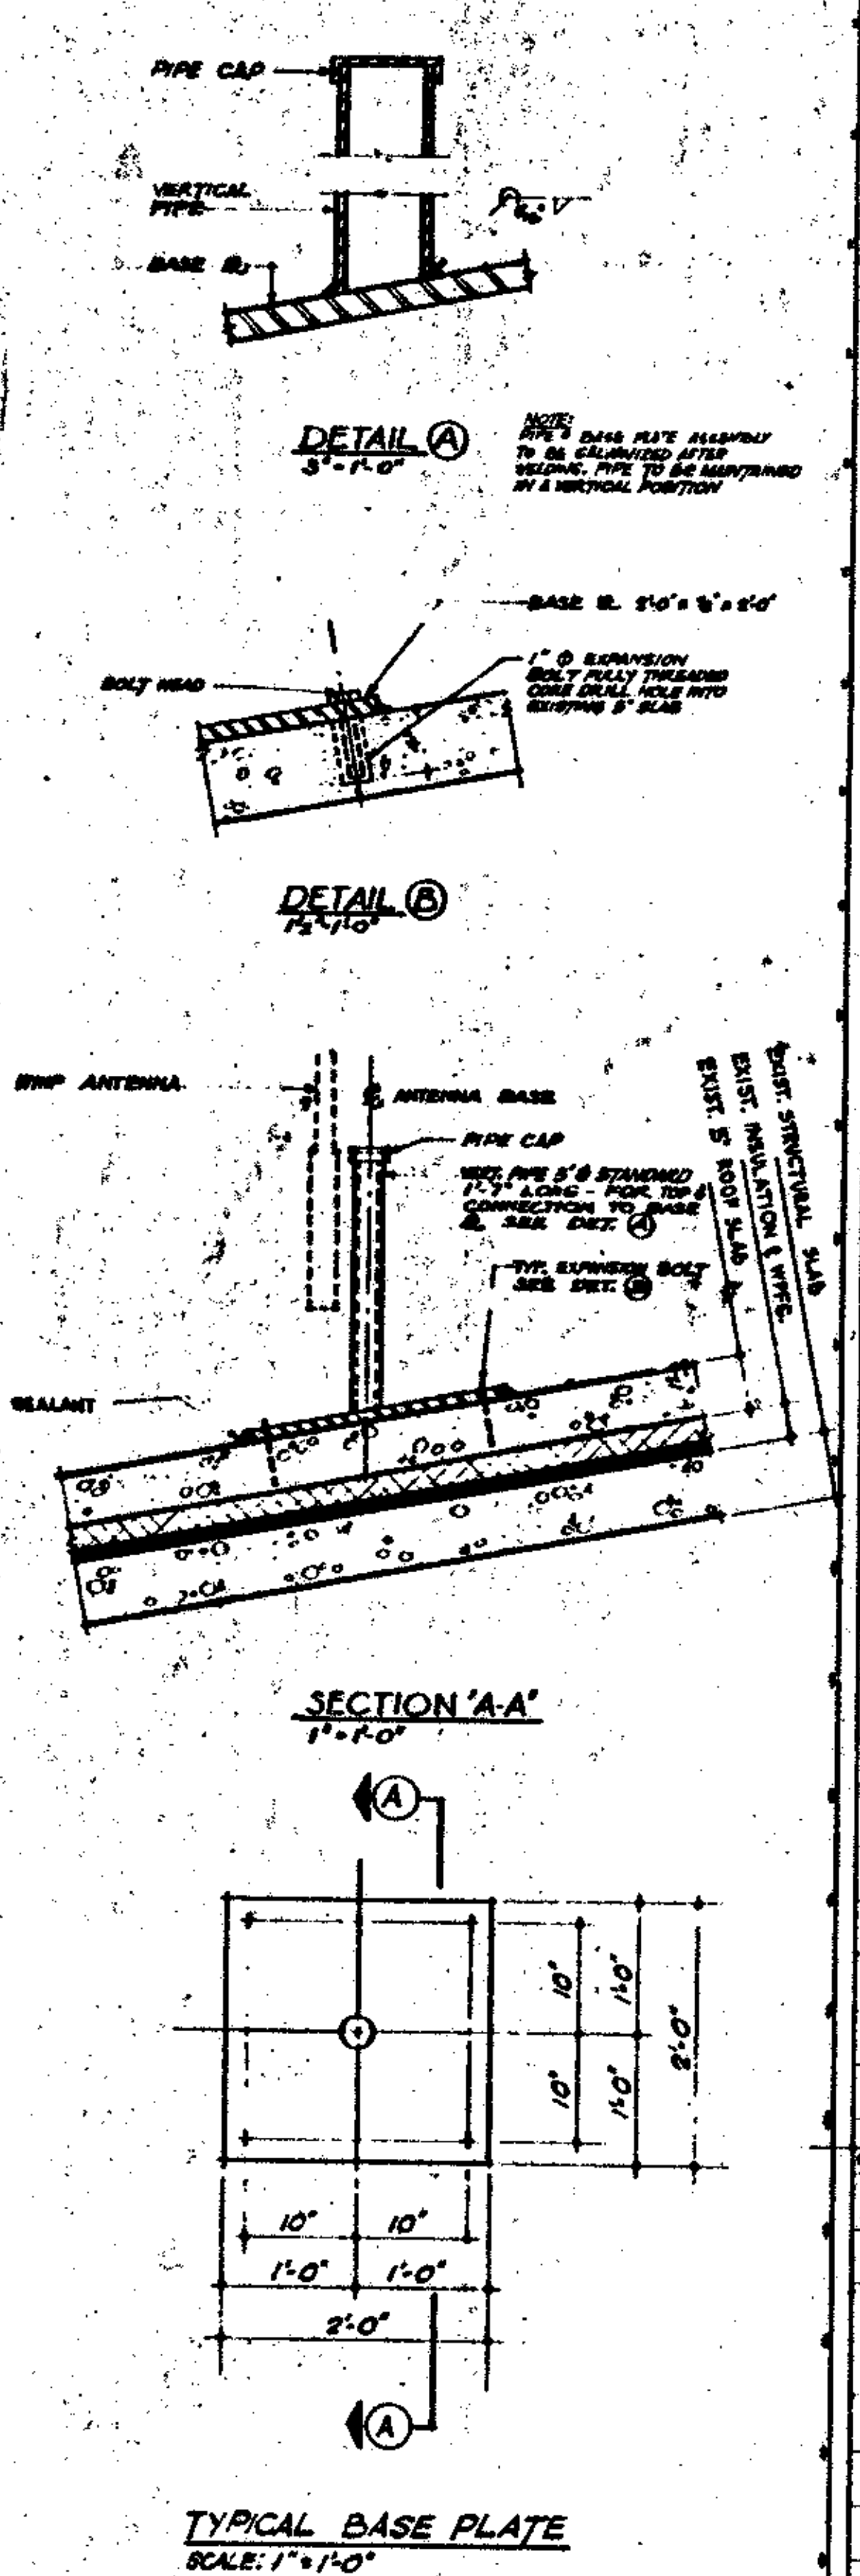


WHIP ANTENNA BASES

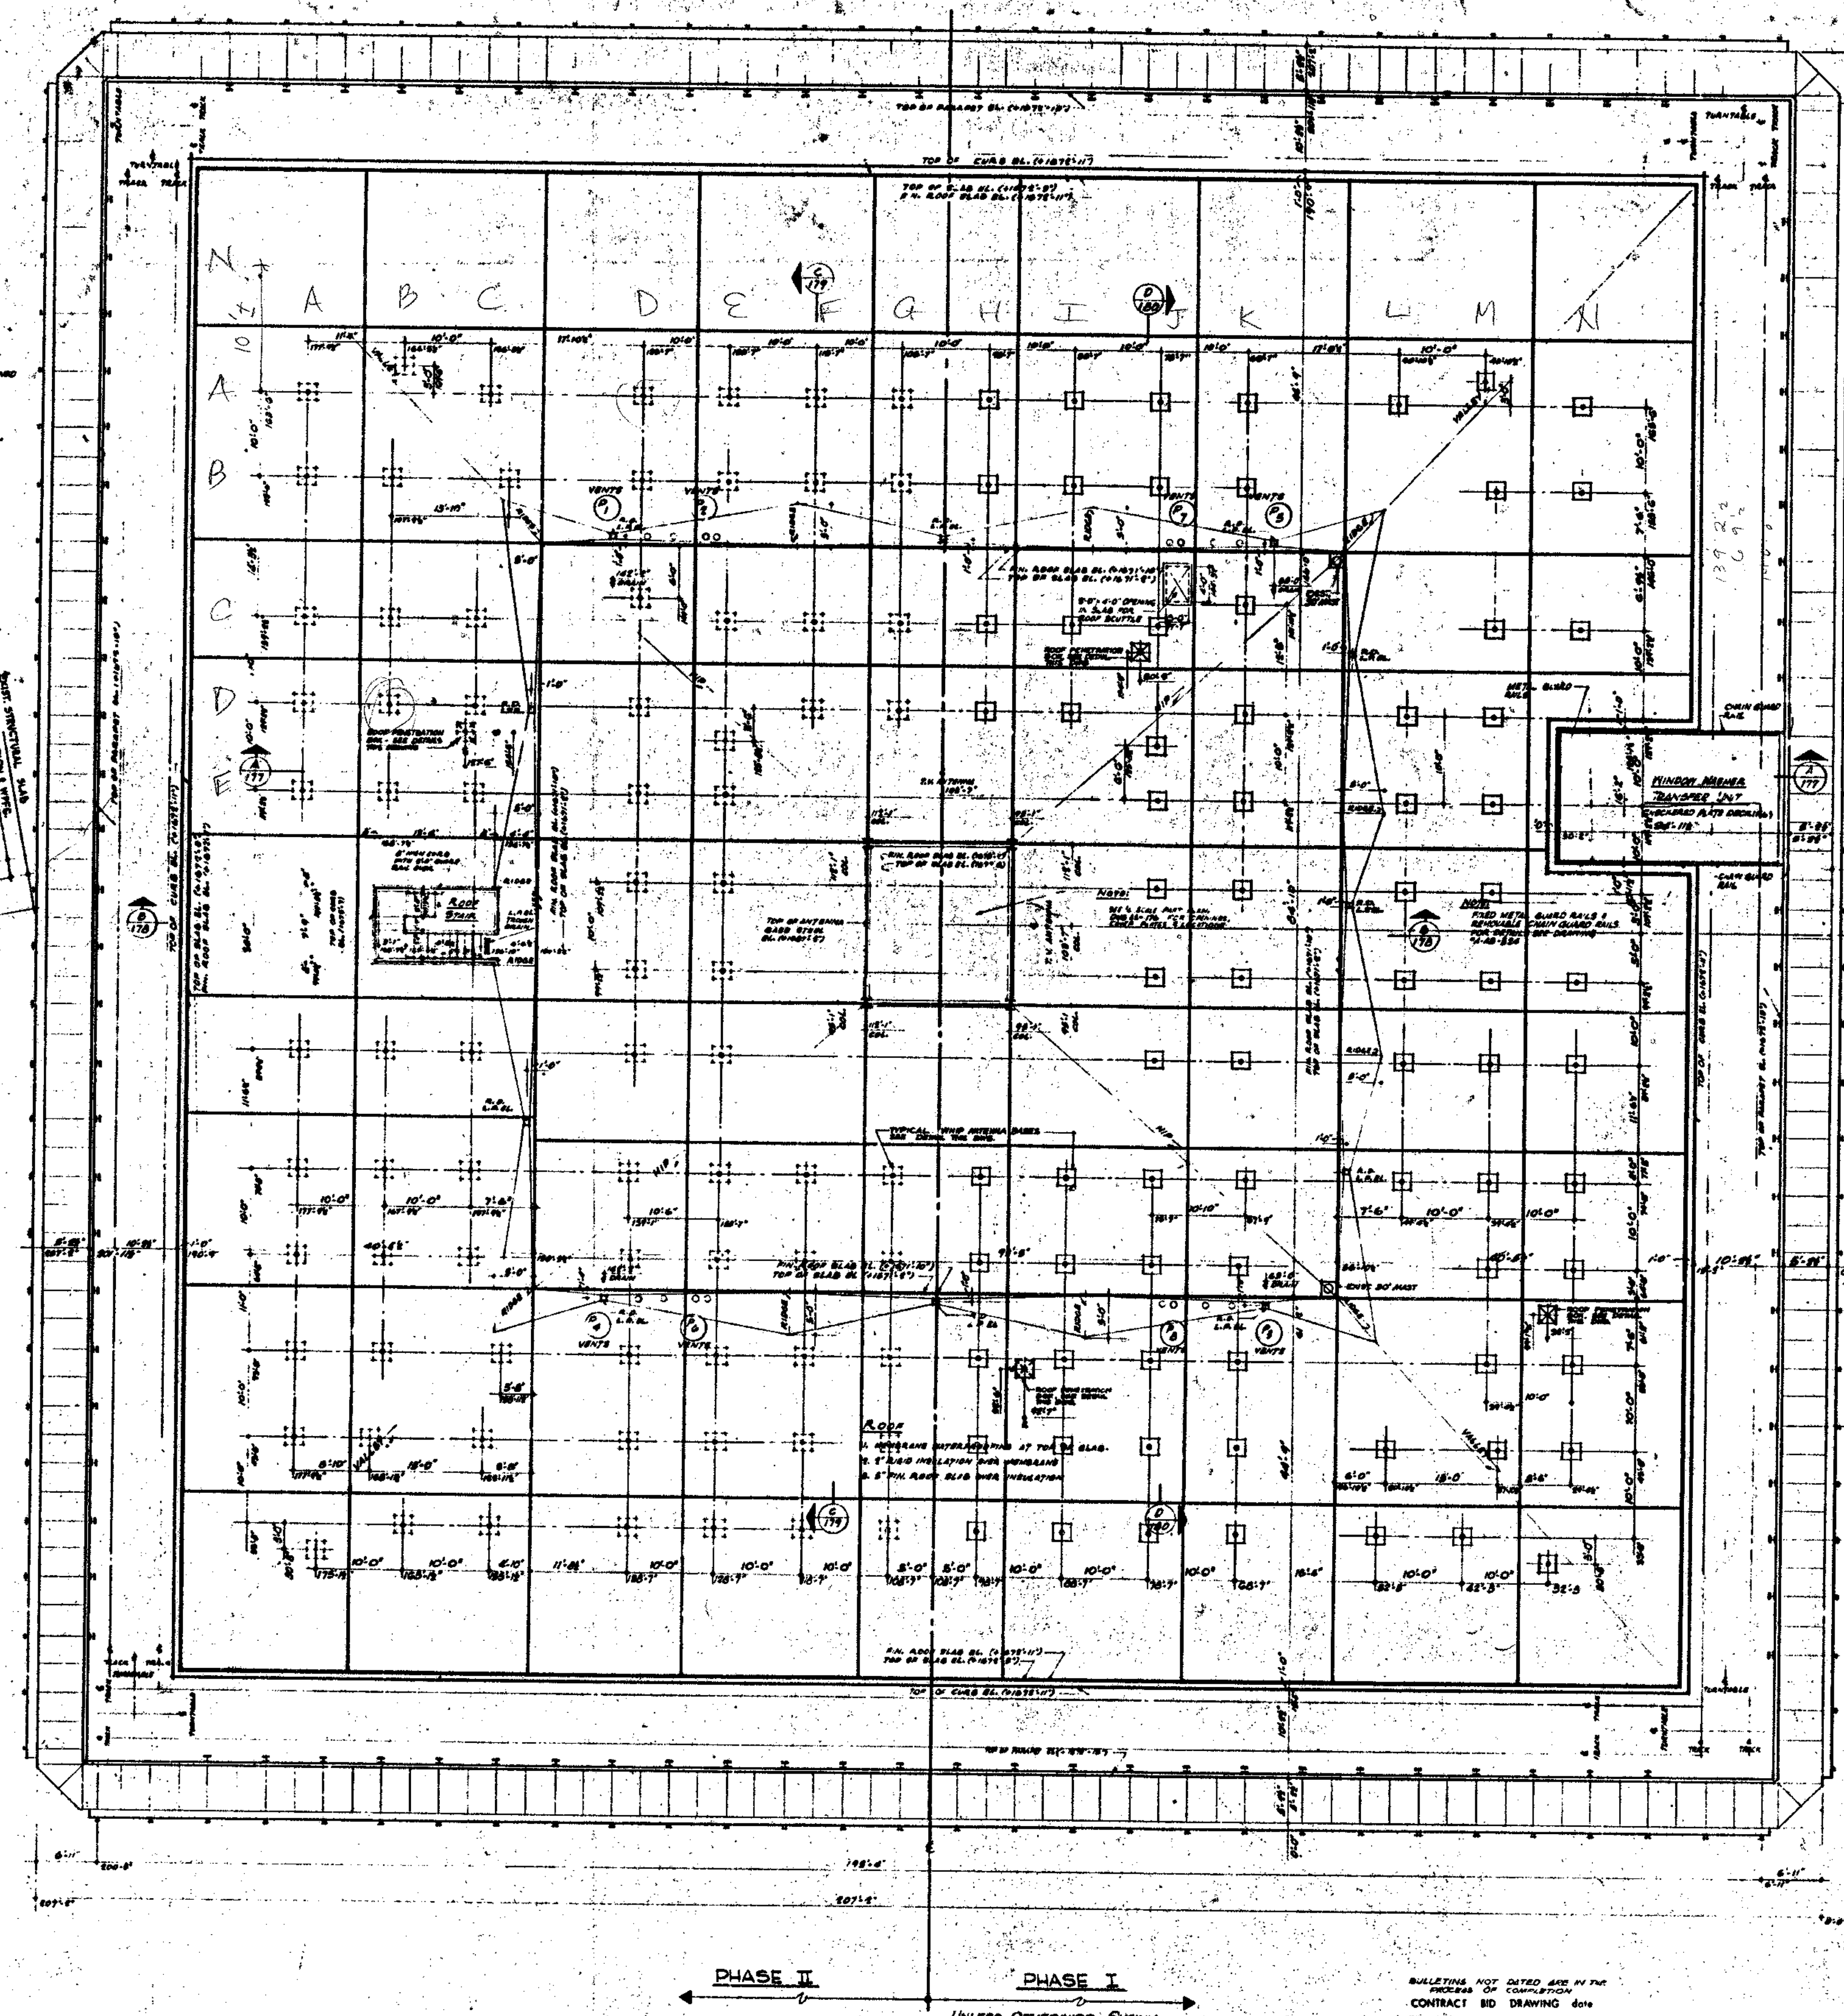

PHASE II ← → PHASE I

UNLESS OTHERWISE SHOWN


NORTH


PHASE I (solid box)

PHASE II (dashed box)

NOTES:

1. FOR GENERAL NOTES, KEY TO MATERIALS, SYMBOLS ABBREVIATIONS FINISH SCHEDULES, DOOR SCHEDULES AND SCHEDULE OF DRAWINGS SEE DRAWINGS # A-A-1 TO A-A-6.
2. ALL ELEVATIONS GIVEN THUS (±0'-0") ARE IN RELATION TO DATUM.
3. FOR MECHANICAL AND ELECTRICAL LAYOUTS SEE RESPECTIVE ENGINEERS DRAWINGS.
4. ALL EXPOSED EXTERIOR FERROUS METALS (PIPE, BASE PLATE & ANCHOR BOLTS TO BE PAINTED

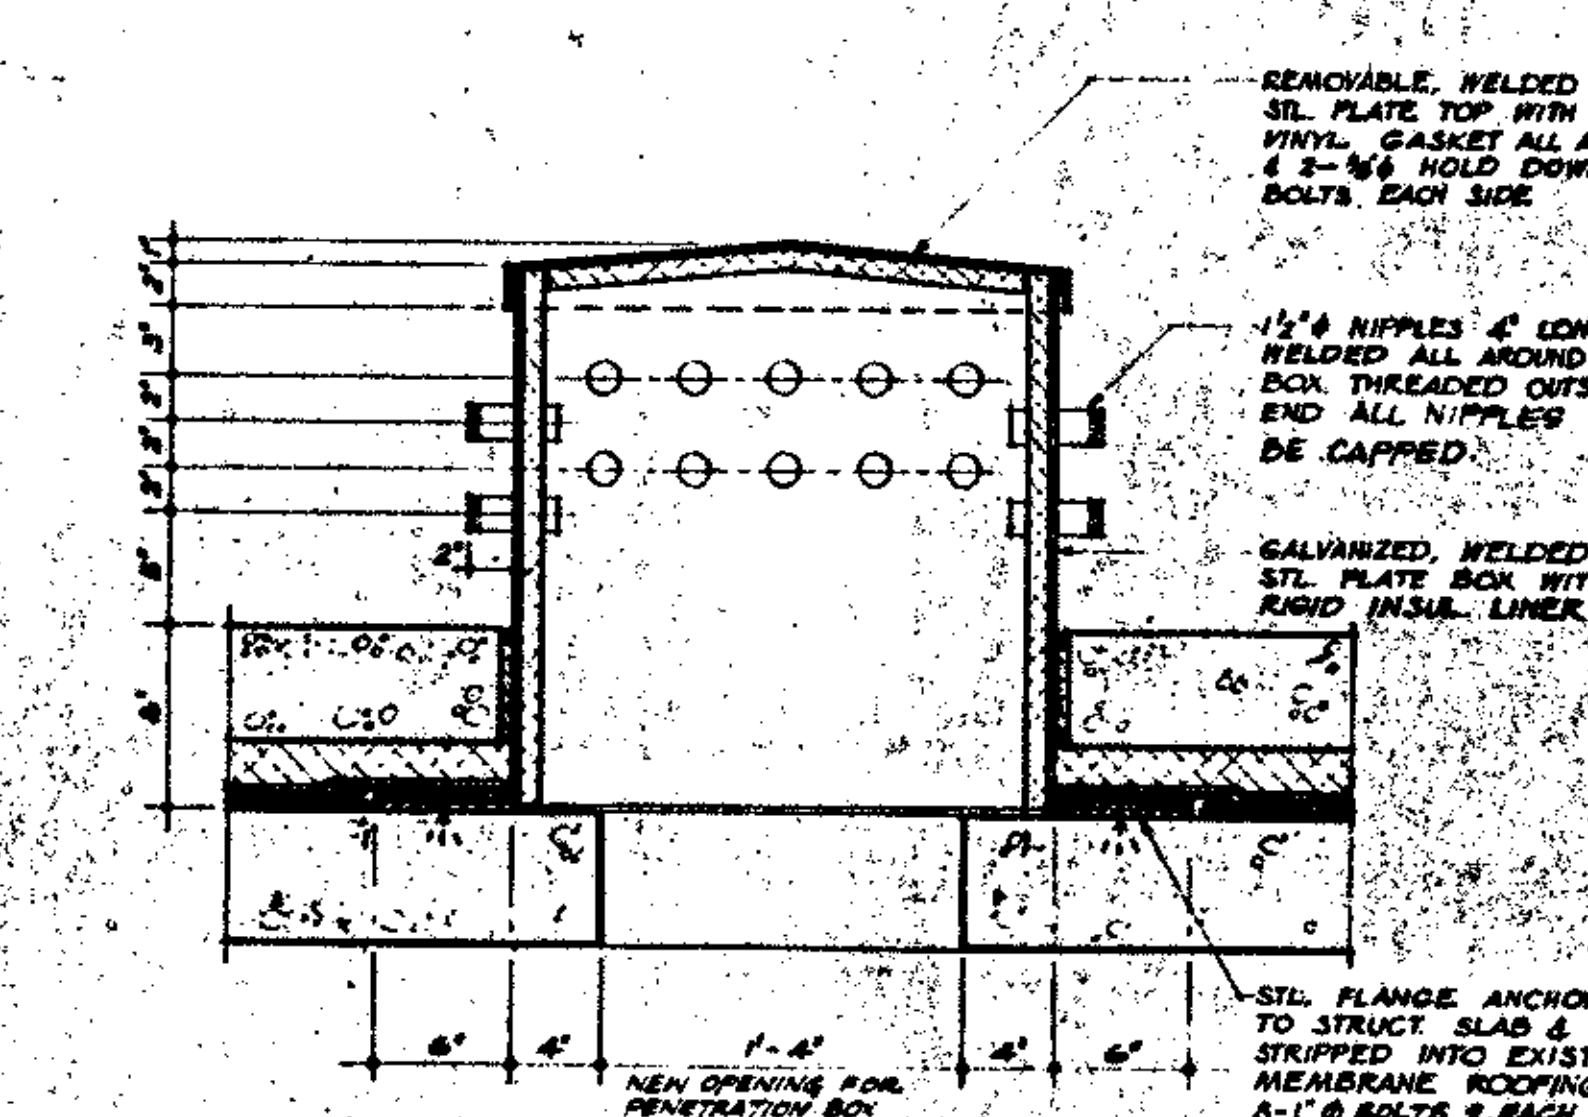

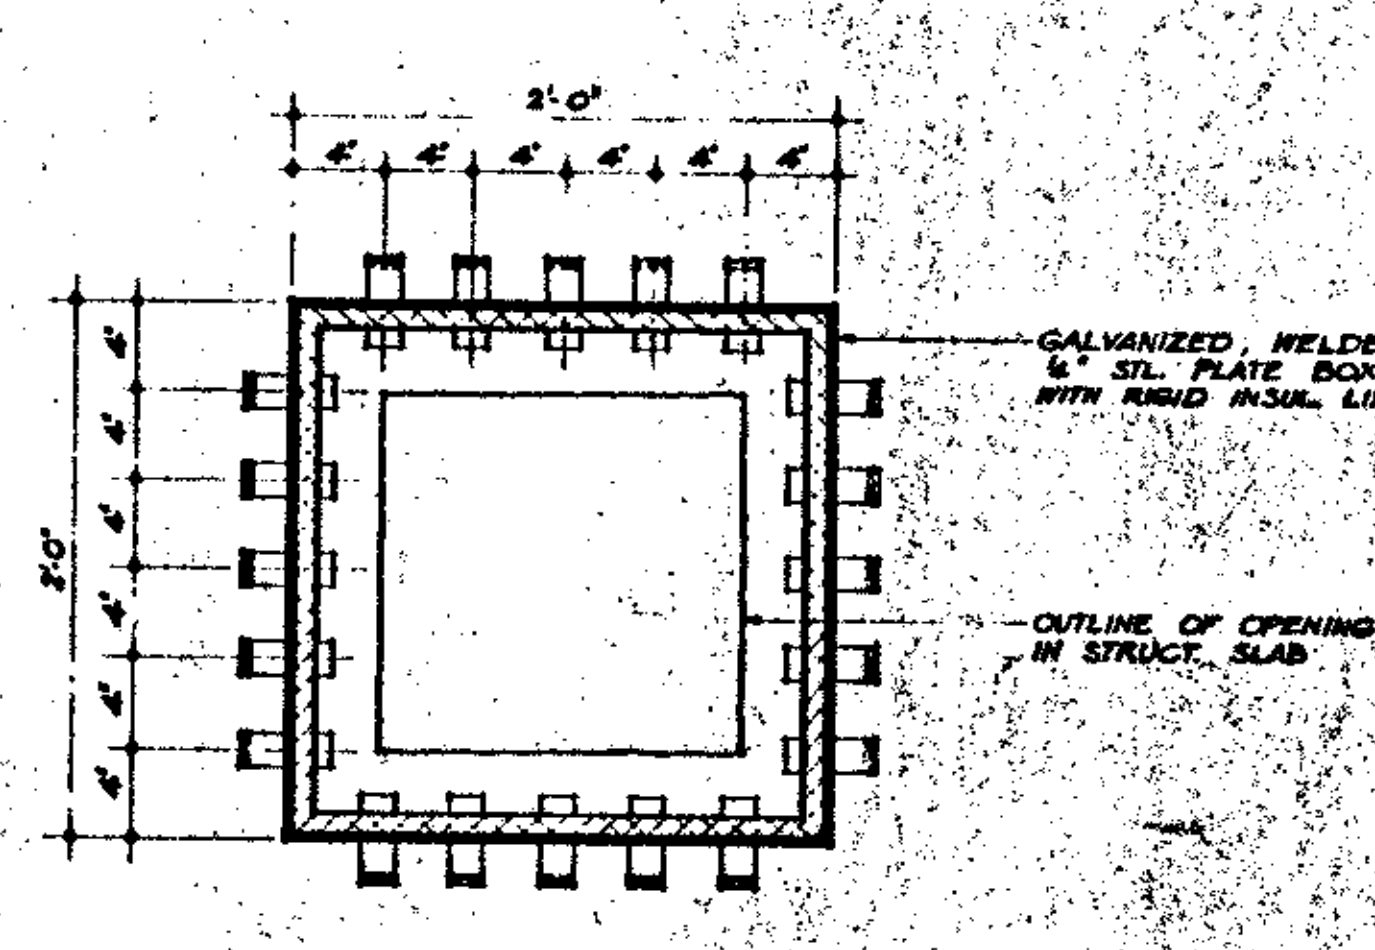

ROOF PENETRATION BOX FOR 40 CABLES TO SERVE WHIP ANTENNAS

1 1/2" = 1'-0"

TWO BOXES EACH PHASE

BULLETINS NOT DATED ARE IN THE PROCESS OF COMPLETION

CONTRACT BID DRAWING date

NO.	DATE	BUL. NO.	BY	NO.	DATE	BUL. NO.	BY
REVISIONS				REVISIONS			

APPROVED

CHIEF, PLANNING DIVISION

DATE

1/8" = 1'-0" 0 4' 8' 16' 24'

THE WORLD TRADE CENTER

THE PORT OF NEW YORK AUTHORITY

MINORU YAMASAKI & ASSOCIATES
MINORU YAMASAKI, ARCHITECT

EMERY ROTH & SONS
RICHARD ROTH, ARCHITECT

WORTHINGTON, SKILLING, HELLE & JACKSON
STRUCTURAL ENGINEERS

JAROS, BAUM & BOLLES
MECHANICAL ENGINEERS

JOSEPH R. LORING & ASSOCIATES
ELECTRICAL ENGINEERS

THE PORT OF NEW YORK AUTHORITY
PAVING, UTILITIES, FOUNDATIONS

TITLE: ROOF ANTENNA PLAN PHASE I AND II

DRAWN | CHECKED | SCALE | DATE | PROJECT NUMBER | SHEET

DRAWING NUMBER A-A-176A