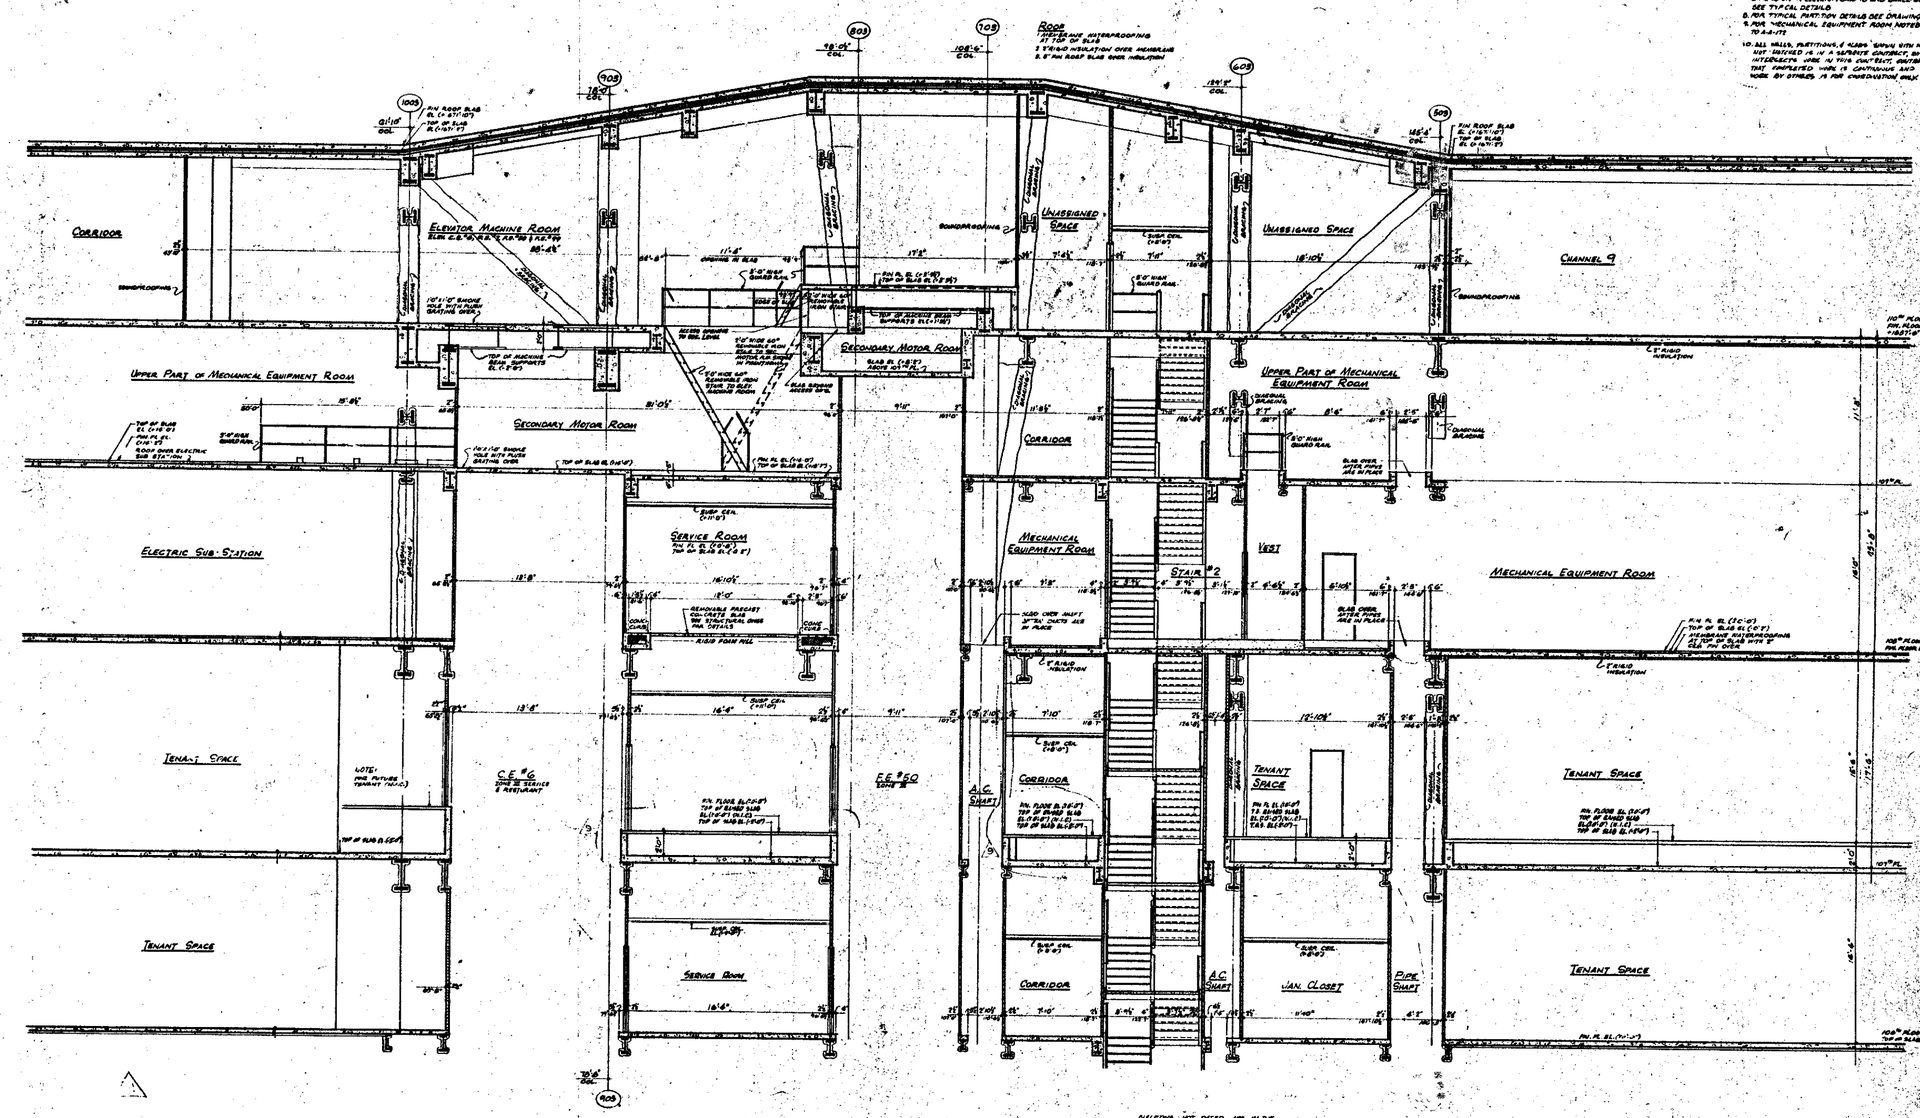


NOTES:

1. FOR GENERAL NOTES, KEY TO MATERIALS, BY-LOCO, ABBREVIATIONS, FINISH SCHEDULES, DOOR SCHEDULES AND SCHEDULE OF DRAWING SEE DRAWINGS A-1-103 TO A-1-110 TO A-1-6
2. FOR COMPLETE FLOOR PLAN SEE DRAWINGS A-1-103 TO A-1-176
3. ALL ELEVATION GIVEN THUS (00'-0") ARE IN RELATION TO FINISH FLOOR
4. FOR MECHANICAL AND ELECTRICAL LAYOUTS SEE RESPECTIVE ENGINEERS DRAWINGS
5. FINISH FLOOR ELEVATION AND TOP OF SLAB ELEVATIONS ARE (+0'-0") UNLESS OTHERWISE SHOWN OR NOTED.
6. WHERE NO DOOR NOTED CLOSETS ARE CALLED FOR EACH 10' IN CORRIDORS, STAIR PASSAGES, ETC. BOTTOM ELEVATION OF ALL PIPING AND DUCTWORK SHALL BE MAINTAINED AT 8'-0" ABOVE FINISHED FLOOR TO PROVIDE FOR SUSPENDED CEILING INSTALLATION AND CLEARANCE OF FULL HEIGHT DOORS
7. CANT SLABS REQUIRED ON ALL BEAM PROJECTIONS OVER 2½" NOMINAL (3" ACTUAL) DIMENSION. 1. ELEVATOR SHAFTS AND SHALL BE MAINTAIN 75° FROM HORIZONTAL. SEE TYPICAL DETAILS
8. FOR TYPICAL PARTITION DETAILS SEE DRAWINGS A-1-105 TO A-1-113
9. FOR MECHANICAL EQUIPMENT ROOM NOTES SEE DRAWINGS A-1-103 TO A-1-176
10. ALL WALLS, PARTITIONS, FLOORS SHOWN WITH HATCHING ARE IN THIS CONTRACT ALL OTHER NOT SATISFIED OR IN A SEPARATE CONTRACT, BY OTHERS, UNLESS NOTED. WORK IN THIS CONTRACT, CONTRACTORS SHALL COORDINATE ALL WORK TO THAT COMPLETED WORK IS CONTINUOUS AND UNBROKEN. INSTALLATIONS SHOULD FOR WORK BY OTHERS. IN FOR CONSTRUCTION ONLY.

BULLETINS NOT DATED ARE IN THE PROCESS OF COMPLETION

CONTRACT NO. DRAWING date

NO.	DATE	SUB. NO.	BY
1	9-20-74	A-606	R.B.
2	9-20-74	W.B.#18	L.L.
3	9-26-74	A-207	D.D.
4	VOID	A-608	L.L.
5	11-27-74	A-199	L.C.
6	11-27-74	A-196	L.C.
7	2-1-71	A-163	L.T.
8	2-1-71	A-163	L.T.
9	6-11-76	A-97	L.C.

REVISIONS

NO.	DATE	SUB. NO.	BY

REVISIONS

REGISTERED ARCHITECT

APPROVED

DIRECTOR, PLANNING DIVISION

DATE

THE WORLD TRADE CENTER

THE PORT OF NEW YORK AUTHORITY

MINORU YAMASAKI & ASSOCIATES
MINORU YAMASAKI, ARCHITECT

EMERY ROTH & SONS
RICHARD ROTH, ARCHITECT

WORTHINGTON, SKILLING, HELLE & JACKSON
STRUCTURAL ENGINEERS

JAROS, BAUM & BOLLES
MECHANICAL & ELECTRICAL ENGINEERS

JOSEPH R. LORING & ASSOCIATES
CIVIL ENGINEERS & SURVEYORS

THE PORT OF NEW YORK AUTHORITY
PAVING, UTILITIES, FOUNDATIONS

TITLE: TOWER SECTION & SECTION "C"

DRAWN	A.P.C.	APPROVED	
SCALE	1/16"=1'-0"	DATE	7-30-70
PROJECT NO.		SHEET	7
DRAWING NO.	A-A-179		

1/4"=1'-0" 0 1 2 3 4 8 16'