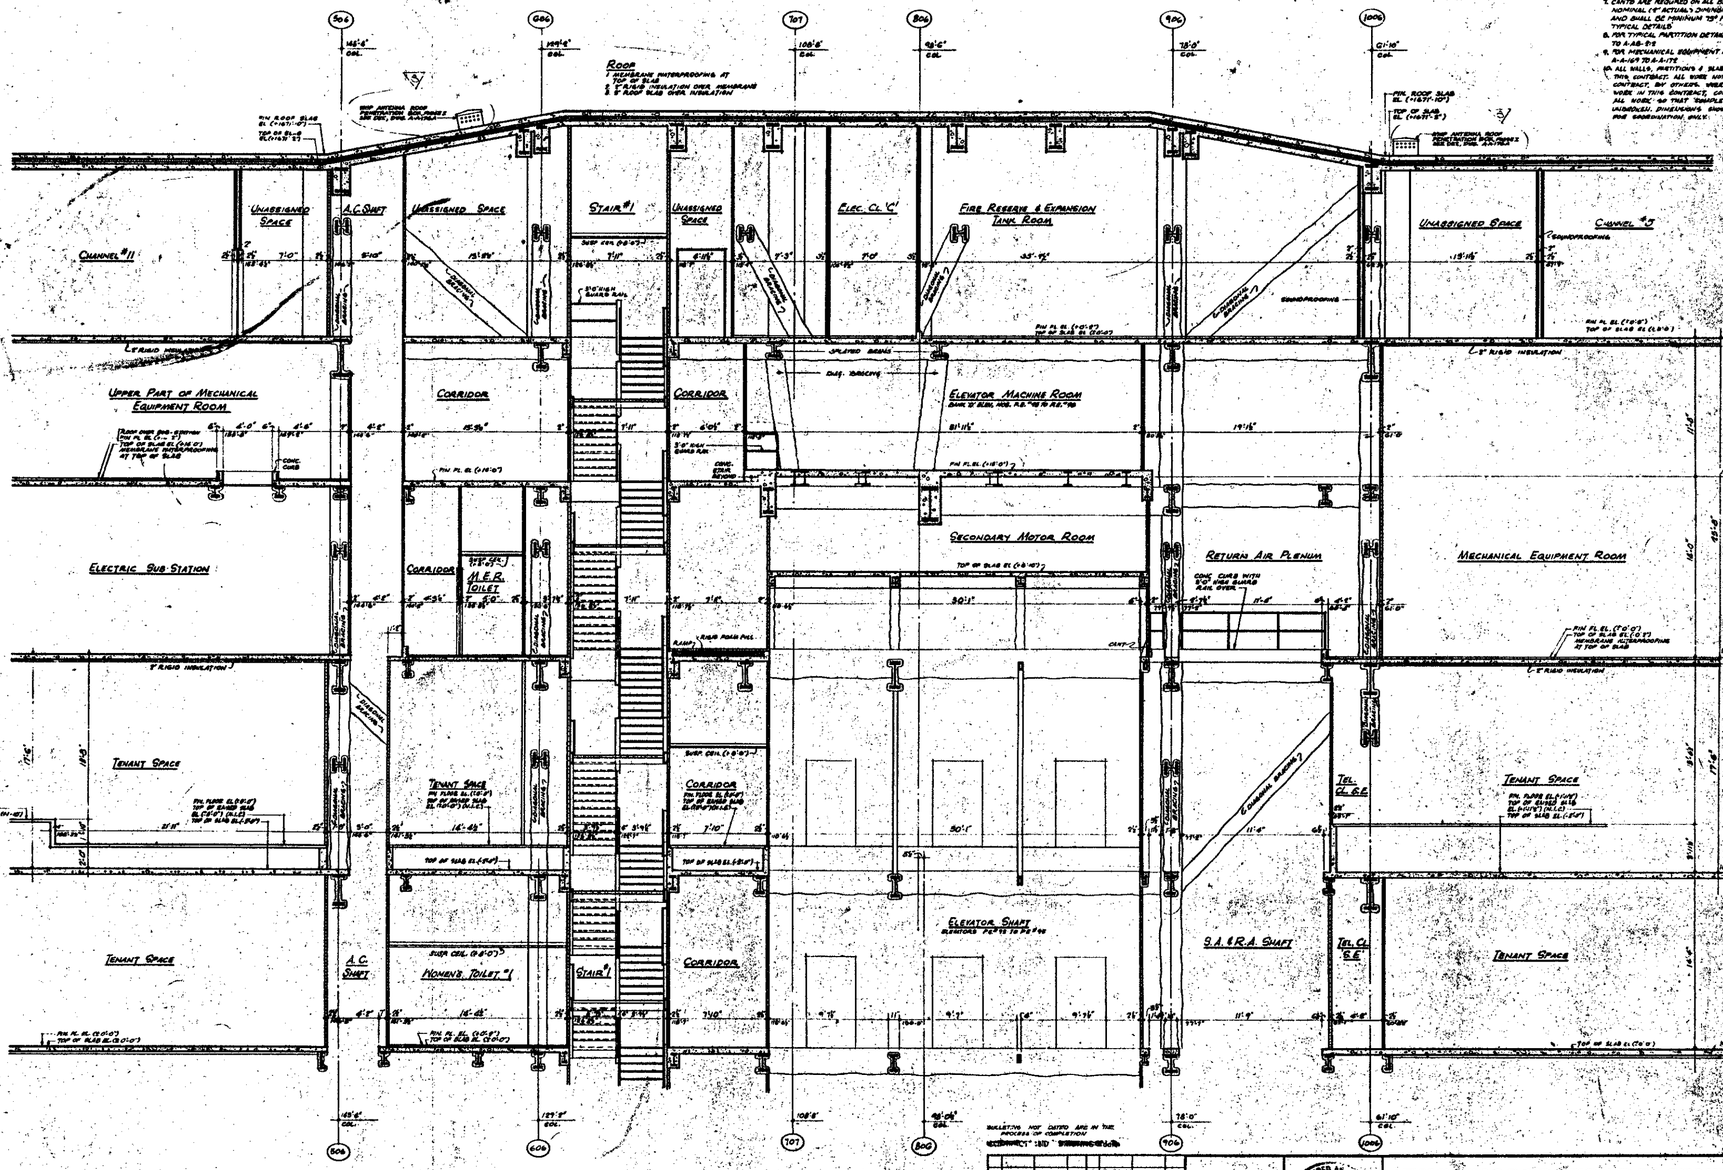


NOTES

1. FOR GENERAL NOTES, KEY TO MATERIALS, SYMBOLS, ABBREVIATIONS, FINISH SCHEDULES, DOOR SCHEDULES AND SCHEDULES OF DRAWING SEE DRAWINGS # A-0-1 TO A-0-6
2. FOR COMPLETE FLOOR PLANS SEE DRAWINGS A-4-103 TO A-4-114
3. ALL ELEVATION DATA THUS (10'-0") ARE IN RELATION TO FINISH FLOOR
4. FOR MECHANICAL AND ELECTRICAL LAYOUTS SEE RESPECTIVE ENGINEERS DRAWINGS
5. FINISH FLOOR ELEVATION AND TOP OF SLAB ELEVATIONS ARE GIVEN UNLESS OTHERWISE SHOWN OR NOTED
6. WHERE NO SUSPENDED CEILING ARE CALLED FOR SUCH AS IN CLOSETS, OTHER PARGACES, ETC. BOTTOM ELEVATION OF ALL PIPING AND DUCTWORK SHALL BE MAINTAINED AT 8'-0" ABOVE FINISH FLOOR TO PROVIDE FOR FUTURE CEILING INSTALLATION AND CLEARANCE OF FULL HEIGHT DOOR
7. CANTS ARE REQUIRED ON ALL BEAM PROJECTIONS OVER 9½" NOMINAL (8" ACTUAL) DIMENSION IN ELEVATOR SHAFTS, AND SHALL BE MINIMUM "D" FROM HORIZONTAL SEE TYPICAL DETAILS
8. FOR TYPICAL PARTITION DETAILS SEE DRAWINGS A-A5-204 TO A-A5-213
9. FOR MECHANICAL EQUIPMENT ROOM NOTES SEE DRAWINGS A-A-1 TO A-A-17 & A-A-17B
10. ALL WALLS, PARTITIONS & SLABS SHOWN WITH HATCHING ARE BY THIS CONTRACT. ALL WORK NOT HATCHED IS BY A SEPARATE CONTRACT, BY OTHERS. WHERE WORK BY OTHERS INTERFACES WORK IN THIS CONTRACT, CONTRACTORS SHALL COORDINATE ALL WORK SO THAT "FINISHED" WORK IS ENTHUSIASTICALLY UNDISCLOSED. DRAWINGS SHOW ONLY WORK OF OTHERS IN ITS APPROXIMATE SPACE

BULLETINS NOT DATED ARE IN THE PROCESS OF COMPLETION

NO.	DATE	DESCRIPTION	BY
7	7-22-74	A-405	GG
14	12-9-74	A-405	J.M.
15	1-27-75	A-130 Revised	L.J.
16	VOID	A-666	L.J.
17	4-17-75	A-179	L.C.
18	5-5-75	A-176	L.C.
19	6-18-75	A-178	L.J.
20	9-4-75	A-163	L.J.
21	9-11-75	A-87	L.J.

REVISIONS

APPROVED
OWNER - PLANNING CONSULTANT
DATE

REGISTERED ARCHITECT

THE WORLD TRADE CENTER
THE PORT OF NEW YORK AUTHORITY

MINORU YAMASAKI & ASSOCIATES — MINORU YAMASAKI, ARCHITECT
EMERY ROTH & SONS — RICHARD ROTH, ARCHITECT
WORTHINGTON, SKILLING, HELLE & JACKSON — STRUCTURAL ENGINEERS
JAROS, BAUM & BOLLES — MECHANICAL ENGINEERS
JOSEPH R. LORING & ASSOCIATES — ELECTRICAL ENGINEERS
THE PORT OF NEW YORK AUTHORITY — PAVING, UTILITIES, FOUNDATIONS

TITLE: TOWER SECTION / SECTION "D"
SCALE: 1/16"=1'-0"
DRAWN: E.R.C.
CHECKED: [illegible]
DATE: 9-30-74
PROJECT NO.
DRAWING NO. A-A-180