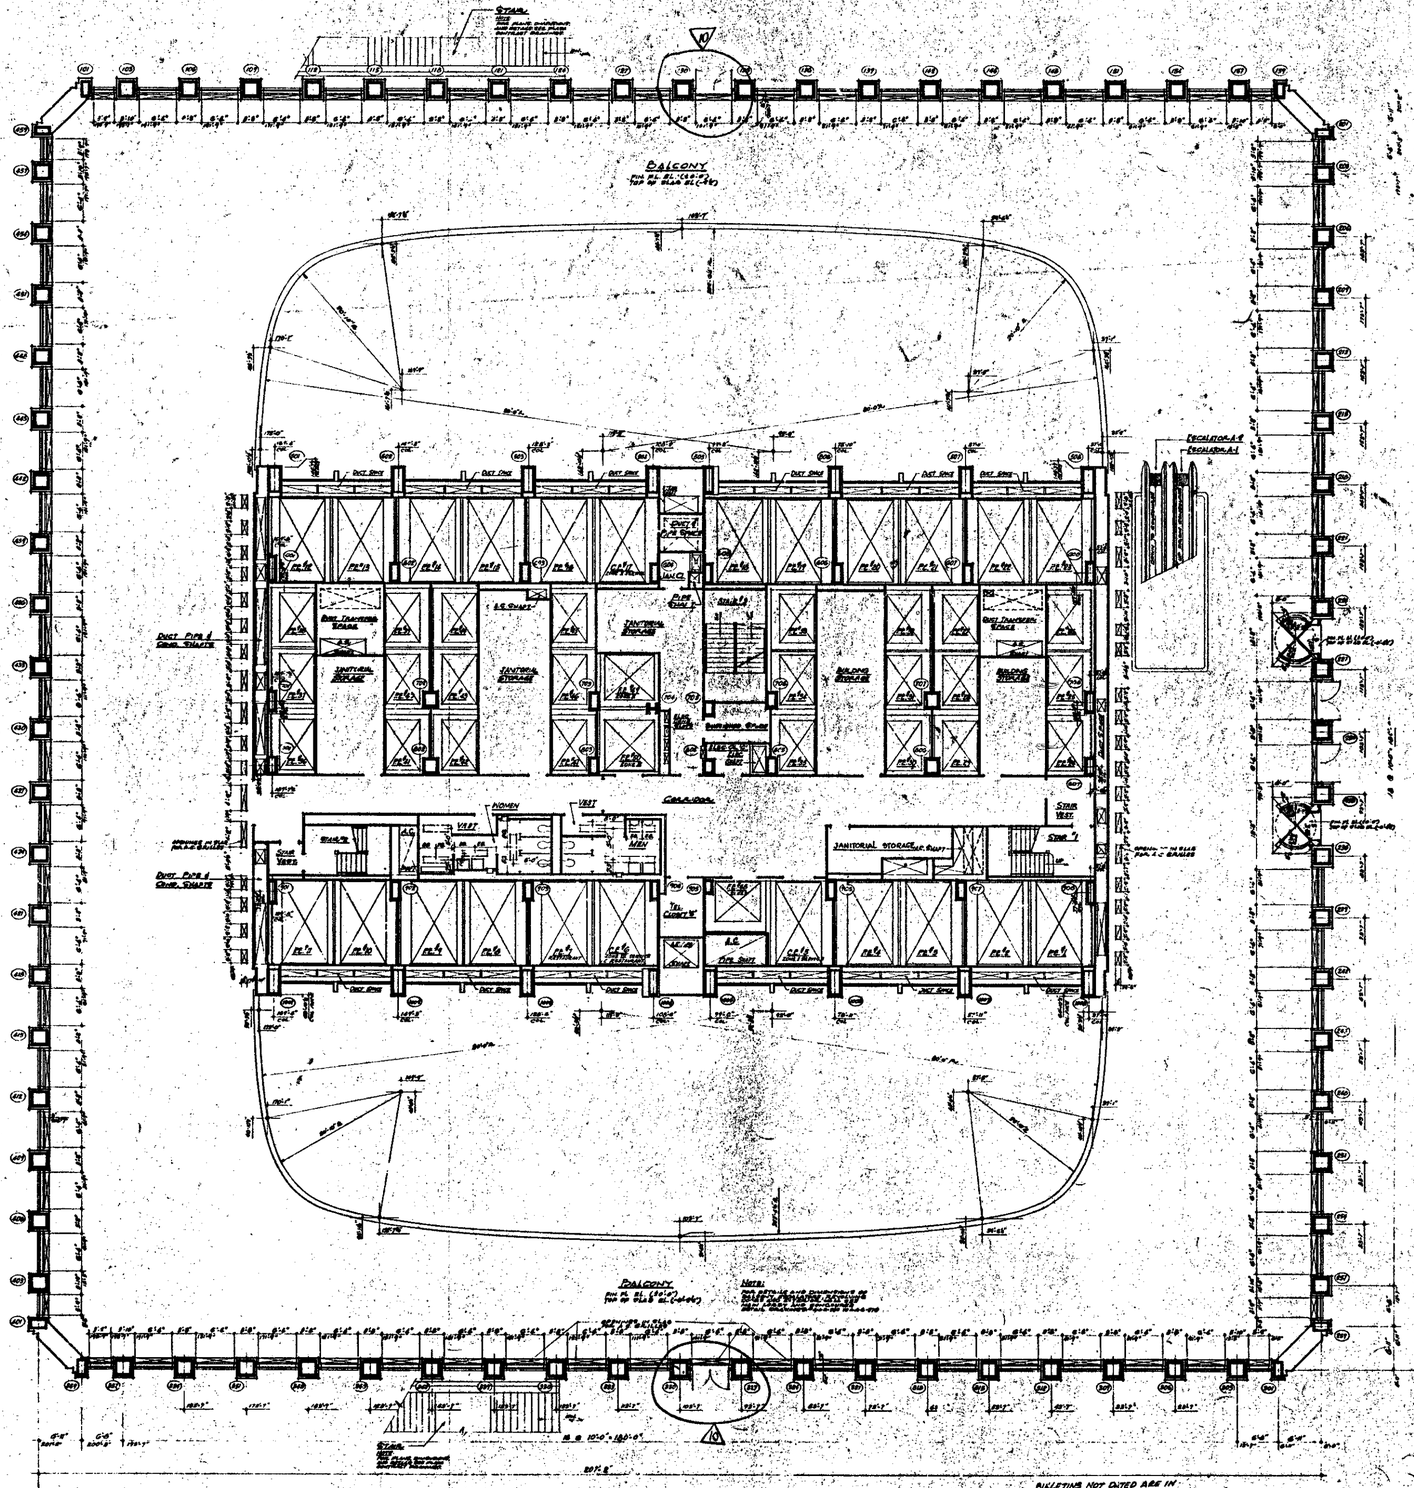


NORTH

NOTES:

A. FOR GENERAL NOTES, KEY TO MATERIALS, SYMBOLS, ABBREVIATIONS, FINISH SCHEDULES, DOOR SCHEDULES AND NUMBERS OF DRAWINGS SEE DRAWINGS A-0.1 TO A-0.6

B. FOR COMPLETE DIMENSIONS AND NOTES ON CORE AREA SEE 1/8" SCALE CORE DRAWINGS A-6.01

C. ALL ELEVATIONS GIVEN THUS (100'-0") ARE IN RELATION TO THIRD FLOOR

D. FOR MECHANICAL AND ELECTRICAL LAYOUTS SEE RESPECTIVE ENGINEERS DRAWINGS

E. FINISH FLOOR ELEVATION AND TOP OF SLAB ELEVATIONS ARE (20'-0") UNLESS OTHERWISE SHOWN OR NOTED

G. WHERE NO SUSPENDED CEILING IS CALLED FOR, SUCH AS IN CLOSETS, STAIR LANDINGS ETC., BOTTOM ELEVATION OF ALL BEAMS AND DUCTWORK SHALL BE MAINTAINED AT 8'-6" MINIMUM ABOVE FINISHED FLOOR TO PROVIDE FOR FUTURE CEILING INSTALLATION AND CLEARANCE OF FULL HEIGHT DOORS.

BALCONY

Notes:

BULLETINS NOT DATED ARE IN THE PROCESS OF COMPLETION

NO.	DATE	DESCRIPTION	BY
CONTRACT	BID	DRAWING	date 4-2-66
4	1-27-76	A-547	MH
3	1-23-74	A-545	L.J.
2	12-14-73	A-875	L.J.
1	10-8-73	A-548	L.B.
6	6-18-71	A-158	D.G.
4	1-30-70	A-67	L.J.
3	5-19-69	A-56	R.L.
2	8-4-67	A-88	J.V.L.
1	6-15-67	A-2	J.V.L.
0			J.V.L.

REVISIONS

DWG. SIZE 810.10

APPROVED: CHIEF, PLANNING DIVISION — DATE

REGISTERED ARCHITECT — STATE OF NEW YORK

THE WORLD TRADE CENTER

THE PORT OF NEW YORK AUTHORITY

MINORU YAMASAKI & ASSOCIATES — MINORU YAMASAKI, ARCHITECT
EMERY ROTH & SONS — RICHARD ROTH, ARCHITECT
WORTHINGTON, SKILLING, HELLE & JACKSON — STRUCTURAL ENGINEERS
JAROS, BAUM & BOLLES — MECHANICAL ENGINEERS
CARPEN & LORING & ASSOCIATES — CIVIL & SANITARY ENGINEERS
THE PORT OF NEW YORK AUTHORITY — PAVING, UTILITIES, FOUNDATIONS

TITLE: 2nd FLOOR PLAN
ELEVATION 337'-0"
PLAZA LEVEL

1/8"=1'-0" — DATE 5-1-67 — CONTRACT NO. — DRAWING NO. A-A 21