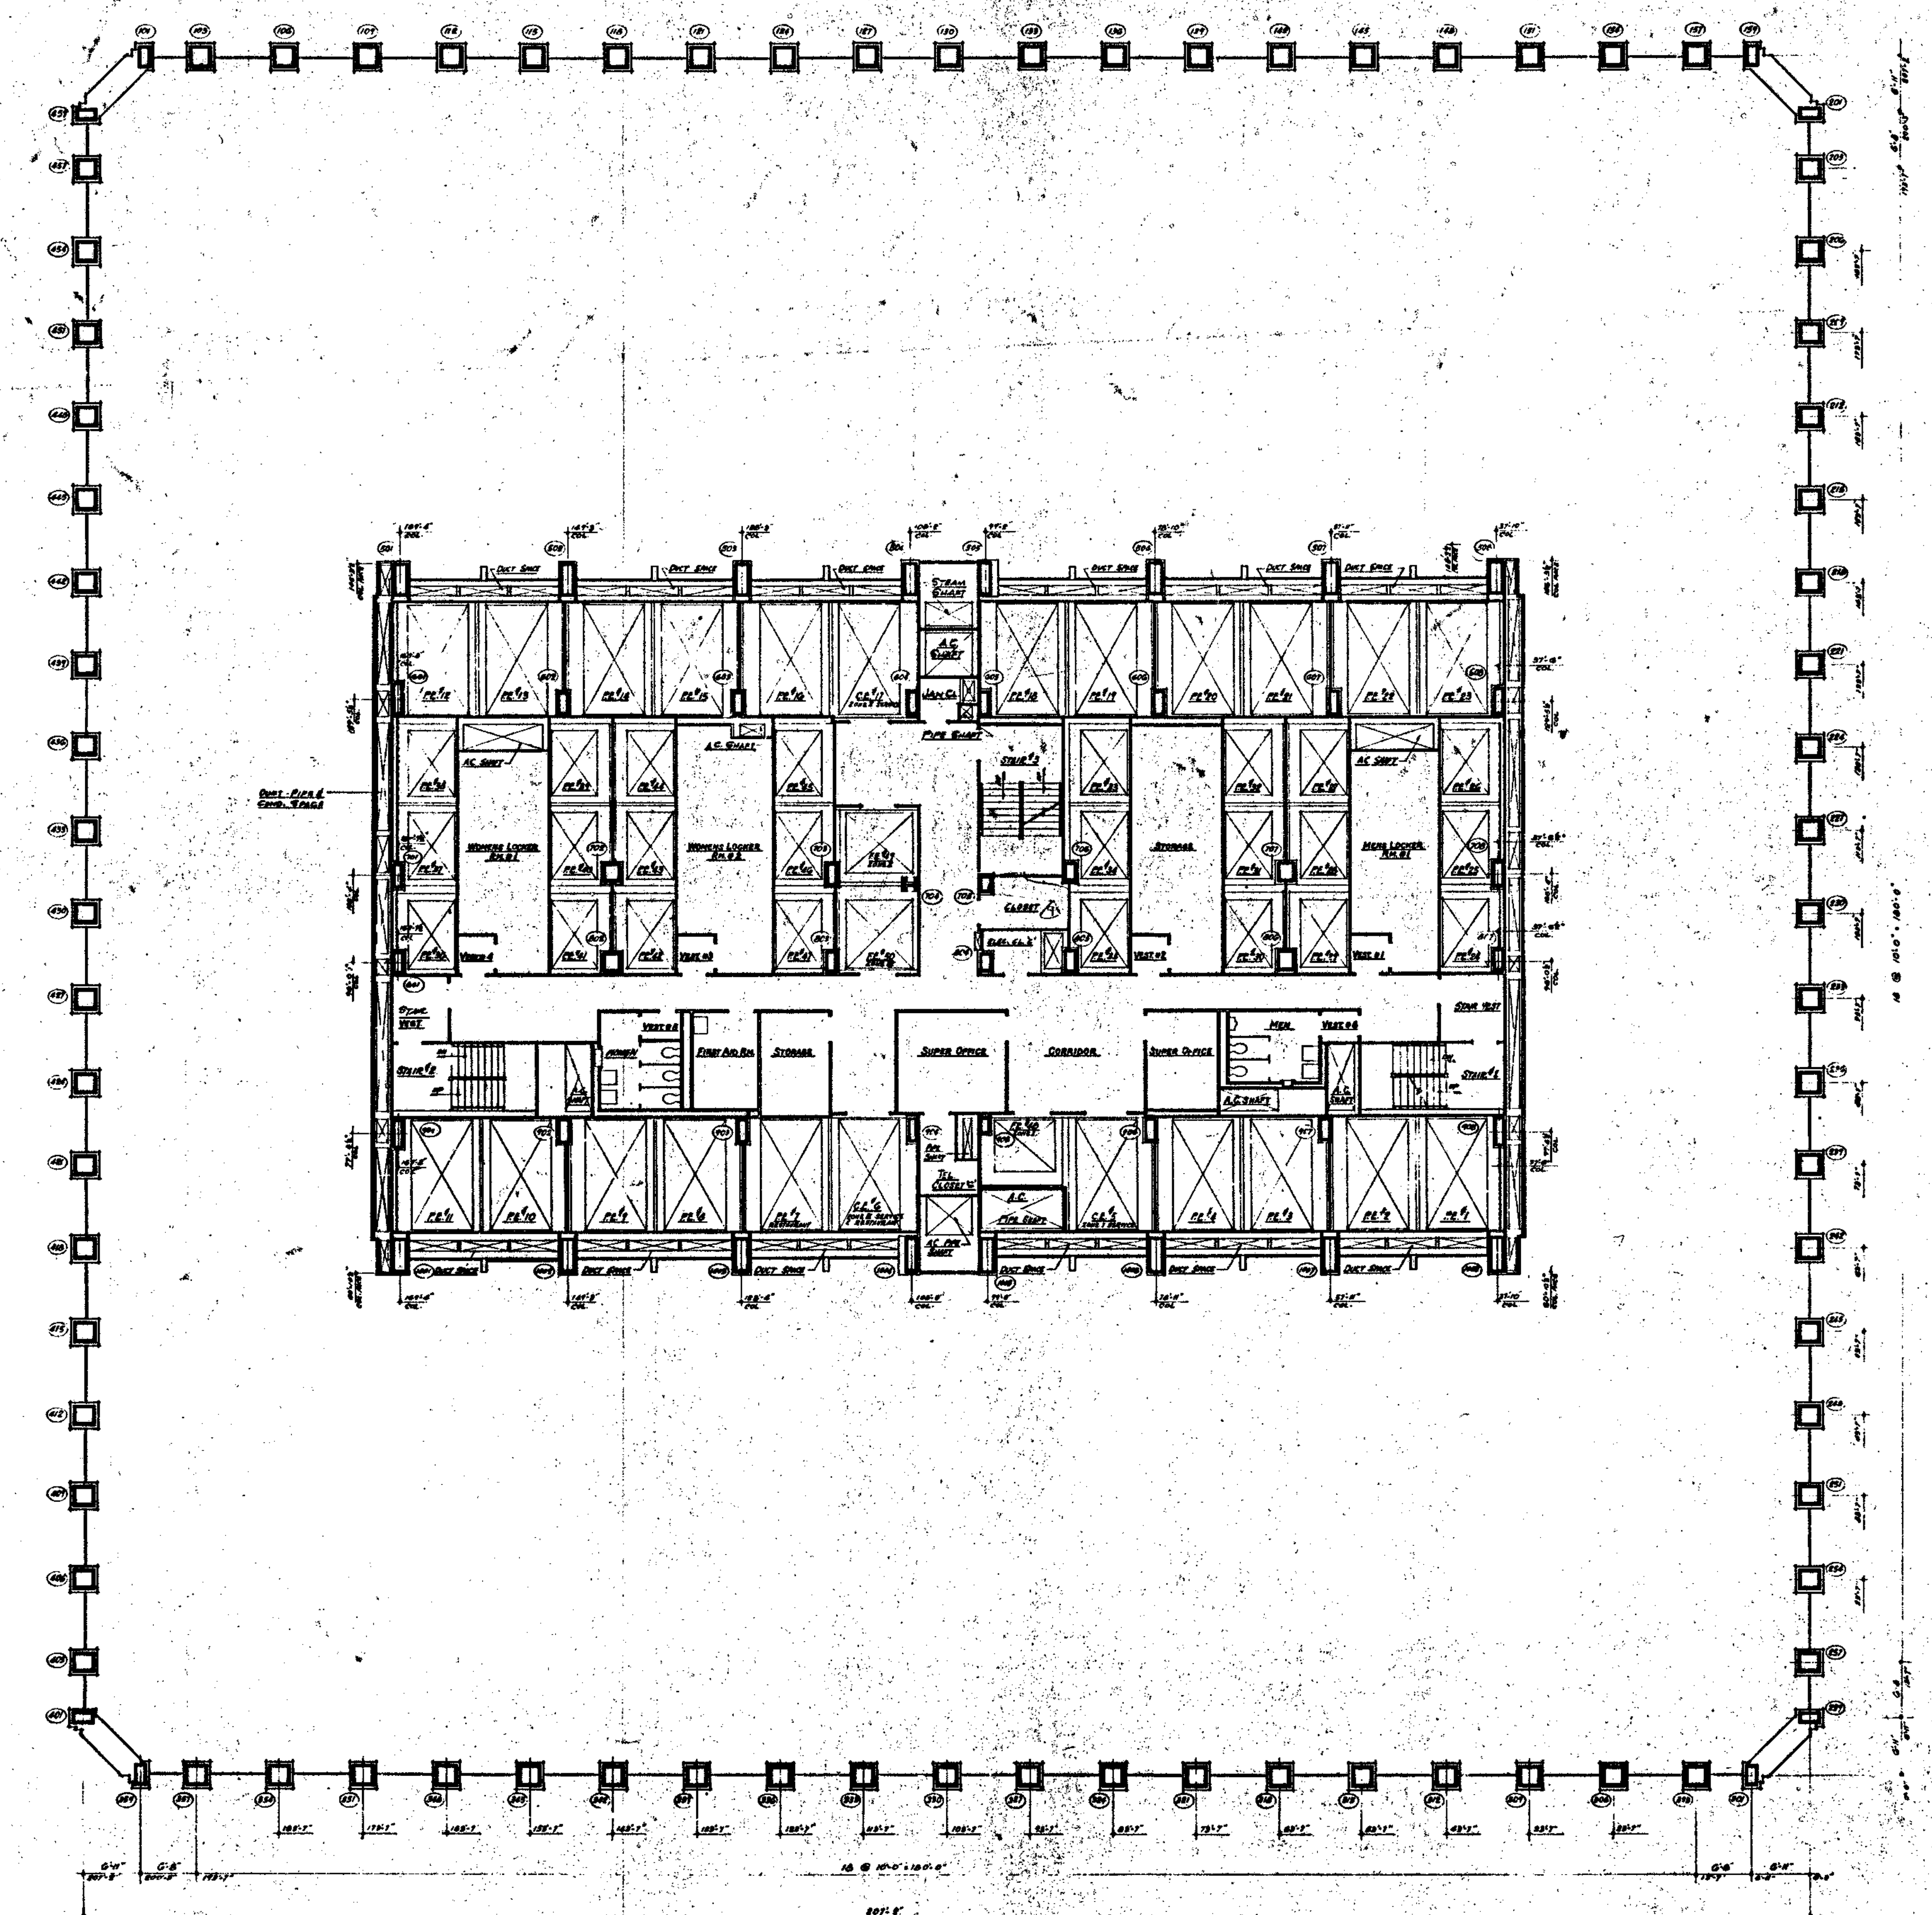


NORTH

NOTES

1. FOR GENERAL NOTES, KEY TO MATERIALS SYMBOLS, ABBREVIATIONS, FINISH SCHEDULES, DOOR SCHEDULES AND SCHEDULES OF DRAWINGS SEE DRAWINGS # A-A-1 TO A-A-6
2. FOR COMPLETE DIMENSIONS AND NOTES IN CORE SEE ¼" SCALE CORE DRAWING # A-A-16
3. ALL ELEVATION GIVEN THUS (20'-0") ARE IN RELATION TO FINISH FLOOR
4. FOR MECHANICAL AND ELECTRICAL LAYOUTS SEE RESPECTIVE ENGINEERS DRAWINGS
5. FINISH FLOOR ELEVATION AND TOP OF SLAB ELEVATION ARE (20'-0") UNLESS OTHERWISE SHOWN OR NOTED.
6. WHERE NO SUSPENDED CEILING IS CALLED FOR, SUCH AS IN CLOSETS, STAIR PASSAGES ETC., BOTTOM ELEVATION OF ALL PIPING AND DUCTWORK SHALL BE MAINTAINED AT 8'-4" ABOVE FINISHED FLOOR TO PROVIDE FOR FUTURE CEILING INSTALLATION AND CLEARANCE OF FULL HEIGHT DOORS.

BULLETINS NOT DATED ARE IN THE PROCESS OF COMPLETION

CONTRACT BID DRAWING - date 2-9-68

NO.	DATE	BUL. NO.	BY	NO.	DATE	BUL. NO.	BY
				[illegible]	6-18-71	A-104	O.G.
				[illegible]	5-18-70	A-70	A.H.
				[illegible]	1-30-70	A-58	L.J.
				[illegible]	1-30-70	A-47	C.J.
				[illegible]	5.25.69	A.32	H.G.
				[illegible]	4-11-69	A-25	J.V.L.
				[illegible]	4-29-68	A-8	D.G.
				[illegible]	3-18-68		J.W.L.

REVISIONS | REVISIONS

APPROVED

CHIEF, PLANNING DIVISION

DATE

THE WORLD TRADE CENTER

THE PORT OF NEW YORK AUTHORITY

MINORU YAMASAKI & ASSOCIATES
MINORU YAMASAKI, ARCHITECT

EMERY ROTH & SONS
RICHARD ROTH, ARCHITECT

WORTHINGTON, SKILLING, HELLE & JACKSON
STRUCTURAL ENGINEERS

JAROS, BAUM & BOLLES
MECHANICAL ENGINEERS

JOSEPH R. LORING & ASSOCIATES
ELECTRICAL ENGINEERS

THE PORT OF NEW YORK AUTHORITY
PAVING, UTILITIES, FOUNDATIONS

1/16" = 1'-0" SCALE

TITLE: 4TH FLOOR PLAN

DRAWN		CHECKED	
SCALE	1/16" = 1'-0"	DATE	7-31-67
PROJECT NUMBER		SHEET	OF
DRAWING NUMBER	A-A-25		