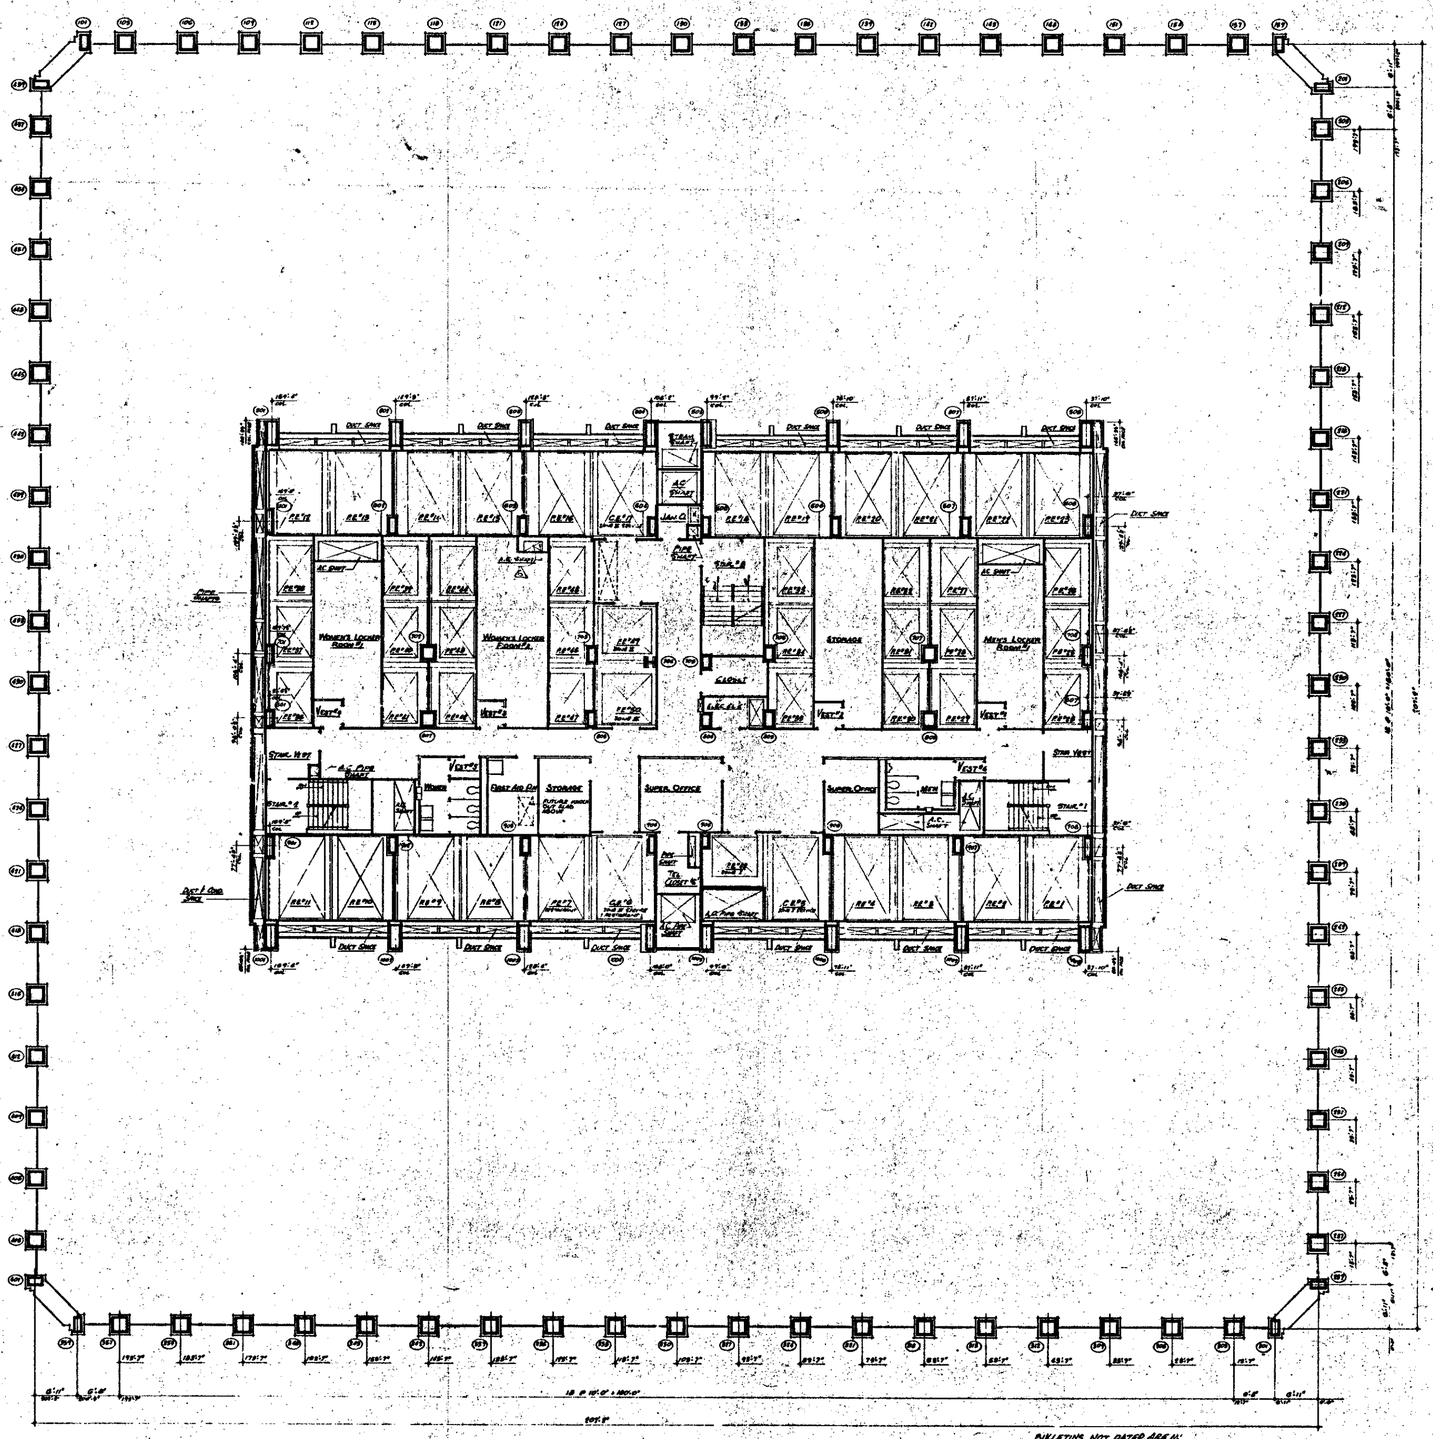


NORTH

NOTES:

1. FOR GENERAL NOTES, KEY TO MATERIALS, STANDARD ABBREVIATIONS, FINISH SCHEDULE, DOOR SCHEDULE AND SYMBOLOGY OF DRAWINGS SEE DRAWINGS A-0.1 TO A-0.4.
2. FOR CONCRETE CONSTRUCTION SEE SHEETS 20 SERIES AND A-0.2 SCALE 1/8" = 1'-0" GRID DRAWING A-2.0.1.
3. ALL ELEVATIONS WITH (THIS SYMBOL) ARE IN RELATION TO FINISH FLOOR.
4. FOR MECHANICAL AND ELECTRICAL LAYOUTS SEE APPROPRIATE ENGINEERS DRAWINGS.
5. FINISH FLOOR ELEVATIONS AND TOP OF SLAB ELEVATIONS ARE (SHOWN THUS) UNLESS OTHERWISE SHOWN OR NOTED.
6. WHERE NO SUSPENDED CEILING ARE CALLED FOR, SUCH AS IN CLOSETS, STAIR, PASSAGES ETC., BOTTOM ELEVATION OF ALL BEAMS AND SHUTTERS SHALL BE MAINTAINED AT 8'-6" ABOVE FINISHED FLOOR TO PROVIDE FOR FUTURE CEILING INSTALLATION AND CLEARANCE OF PIPE, HEIGHT CHANGES, ETC.

BULLETINS NOT DATED ARE IN THE PROCESS OF COMPLETION

NO.	DATE	BUL. NO.	BY
		CONTRACT BID DRAWING	date 5-9-68
5	8-18-70	A-78	LW
4	1-30-70	A-69	LW
3	1-30-70	A-67	LW
2	2-21-69	A-38	LS
1	7-17-68	A-8	JSG
0	5-15-68		LWL

REVISIONS

APPROVED

CHIEF, PLANNING DIVISION

DATE

THE WORLD TRADE CENTER

THE PORT OF NEW YORK AUTHORITY

MINORU YAMASAKI & ASSOCIATES
MINORU YAMASAKI, ARCHITECT

EMERY ROTH & SONS
RICHARD ROTH, ARCHITECT

WORTHINGTON, SKILLING, HELLE & JACKSON
STRUCTURAL ENGINEERS

JAROS, BAUM & BOLLES
MECHANICAL ENGINEERS

JOSEPH R. LORING & ASSOCIATES
ELECTRICAL ENGINEERS

THE PORT OF NEW YORK AUTHORITY
PAVING, UTILITIES, FOUNDATIONS

TITLE: 5TH FLOOR PLAN

DRAWN | CHECKED
SCALE 1/16" = 1'-0" | DATE 7-24-67
1/4" SCALE DETAILS | DRAWING NO.
CHECKED PROJECT

A-A-27