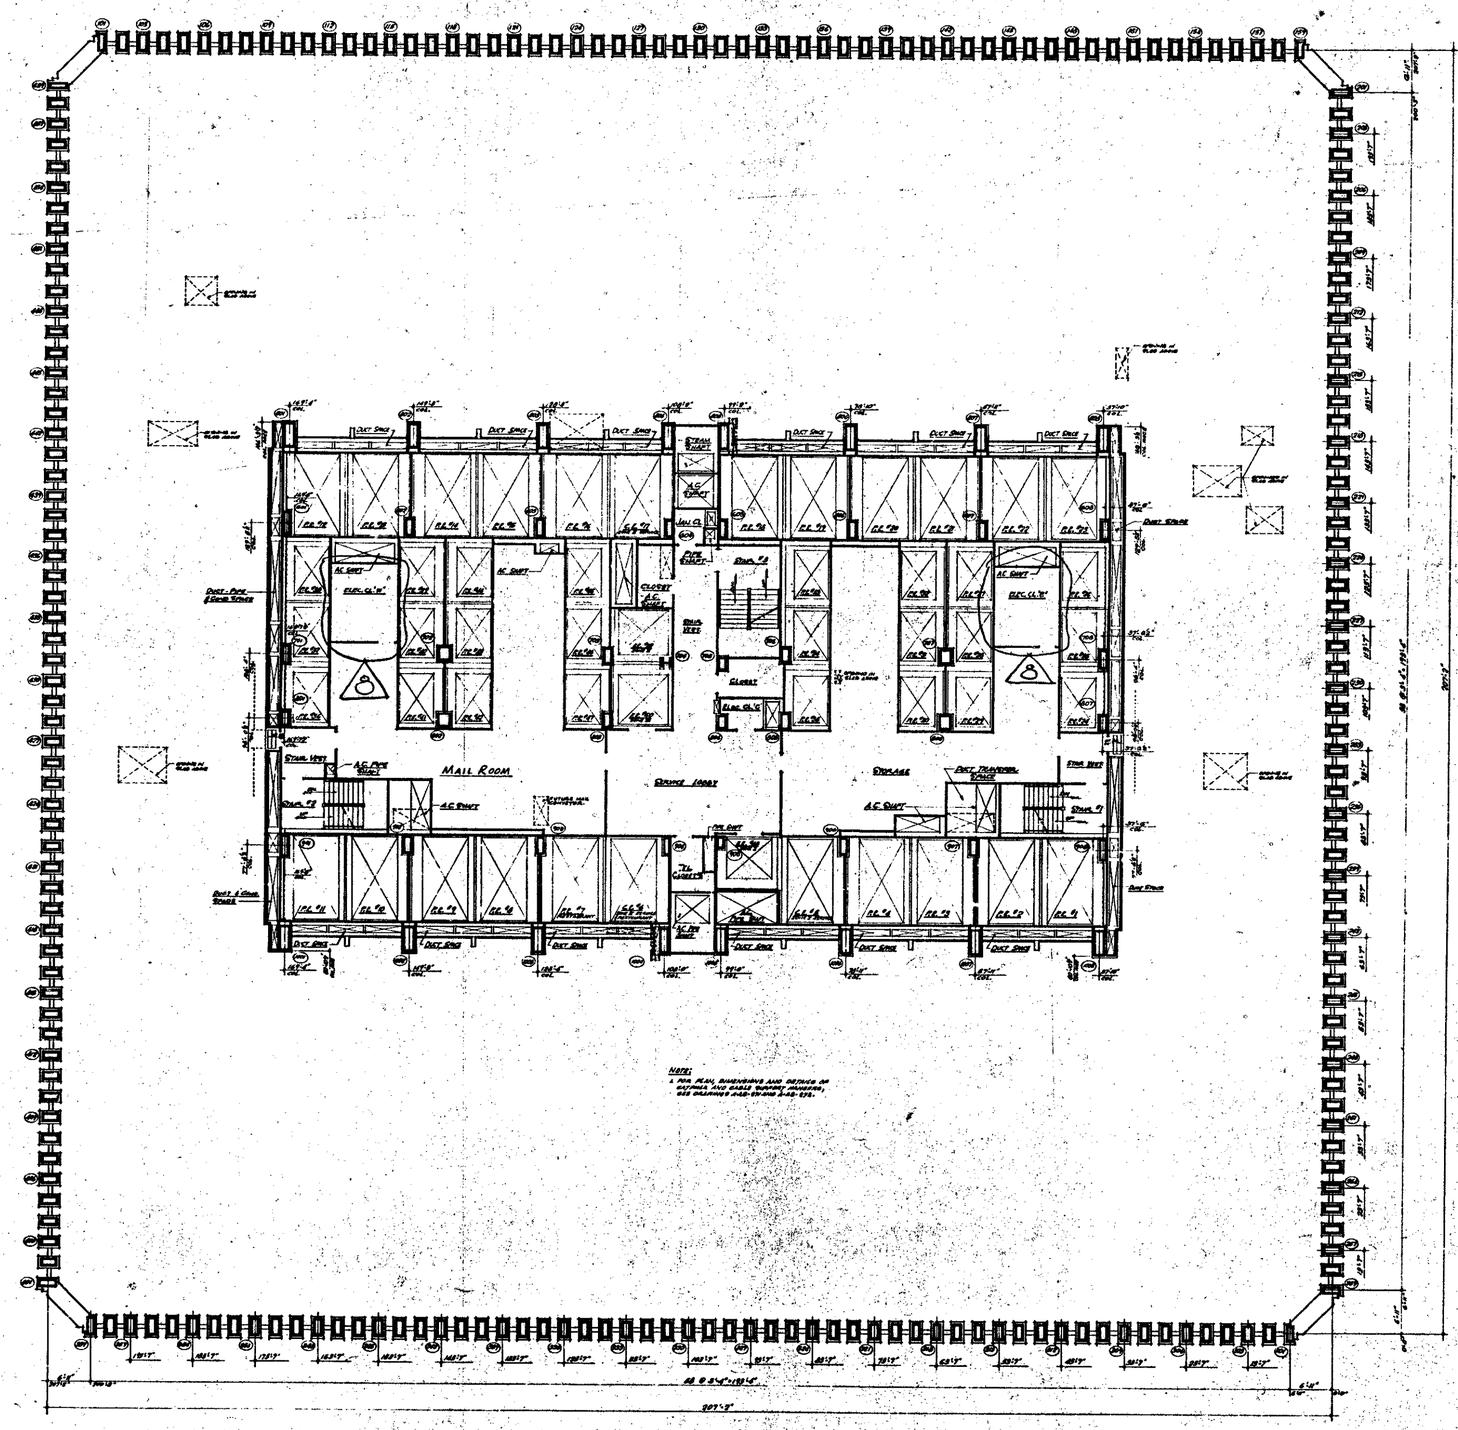


NOTE:
1. FOR PLAN, DIMENSIONS AND DETAILS OF RECESS AND EARLY WARNING SYSTEMS, SEE DRAWINGS A-2.0-20 AND A-2.0-22.

NORTH

NOTES

1. FOR GENERAL NOTES, KEY TO MATERIALS, SYMBOLS, ABBREVIATIONS, PARTS, FINISHES, DOOR, HARDWARE AND SCHEDULES SEE DRAWING SEE DRAWING A-0.1-1 TO A-0.1-5
2. FOR COMPLETE DIMENSIONS AND NOTES IN CORE AREA, SEE 4" SCALE CORE DRAWING A-2.0-19
3. ALL ELEVATIONS GIVEN THUS (C.I.P.) ARE IN RELATION TO FINISH FLOOR.
4. FOR MECHANICAL AND ELECTRICAL LAYOUT SEE RESPECTIVE SUBMITTAL DRAWINGS.
5. FINISH FLOOR ELEVATION AND TOP OF SLAB ELEVATIONS ARE (TYP.) UNLESS OTHERWISE SHOWN OR NOTED.
6. WHERE NO SUSPENDED CEILINGS ARE CALLED FOR, FLOOR TO IN SLABS, STEEL FLANGES ETC., BOTTOM ELEVATION OF ALL PIPING AND CONSTRUCTION SHALL BE MAINTAINED AT 8'-0" MINIMUM ABOVE FINISHED FLOORS, TO PROVIDE FOR FUTURE CEILING INSTALLATION AND CLEARANCE OF FULL HEAD DOORS.

BIDDING NOT DATED ARE IN THE PROCESS OF COMPLETION

CONTRACT BID DRAWING date 6-9-65

NO.	DATE	REVISIONS	DWG. NO.	BY
1	6-1-71	ADD'L FLOOR	A-12C	LEB
2	8-18-70	REVISE STAIR 72	A-7B	LM
3	1-30-70	REVISE STAIR 72	A-8B	LM
4	1-30-70	REVISE STAIR 72	A-8T	LM
5	5-23-69	REVISE STAIR 72	A-8B	[illegible]
6	1-11-69	REVISE STAIR 72	A-9A	LM
7	5-29-68	REVISE STAIR 72	A-8	DG
8	2-13-68	REVISE STAIR 72	A-8	LM

APPROVED

CHIEF, PLANNING DIVISION

DATE

THE WORLD TRADE CENTER
THE PORT OF NEW YORK AUTHORITY

MINORU YAMASAKI & ASSOCIATES
MINORU YAMASAKI, ARCHITECT

EMERY ROTH & SONS
RICHARD ROTH, ARCHITECT

WORTHINGTON, SKILLING, HELLE & JACKSON
STRUCTURAL ENGINEERS

JAROS, BAUM & BOLLES
MECHANICAL ENGINEERS

JOSEPH R. LORING & ASSOCIATES
ELECTRICAL ENGINEERS

THE PORT OF NEW YORK AUTHORITY
PIPING, UTILITIES, FOUNDATIONS

TITLE: 6TH FLOOR PLAN

DESIGN | DRAWN | CHECKED
SCALE 1/16"=1'-0" | DATE 7-31-67
PROJECT NUMBER | SHEET NO.
DRAWING NUMBER A-A-29