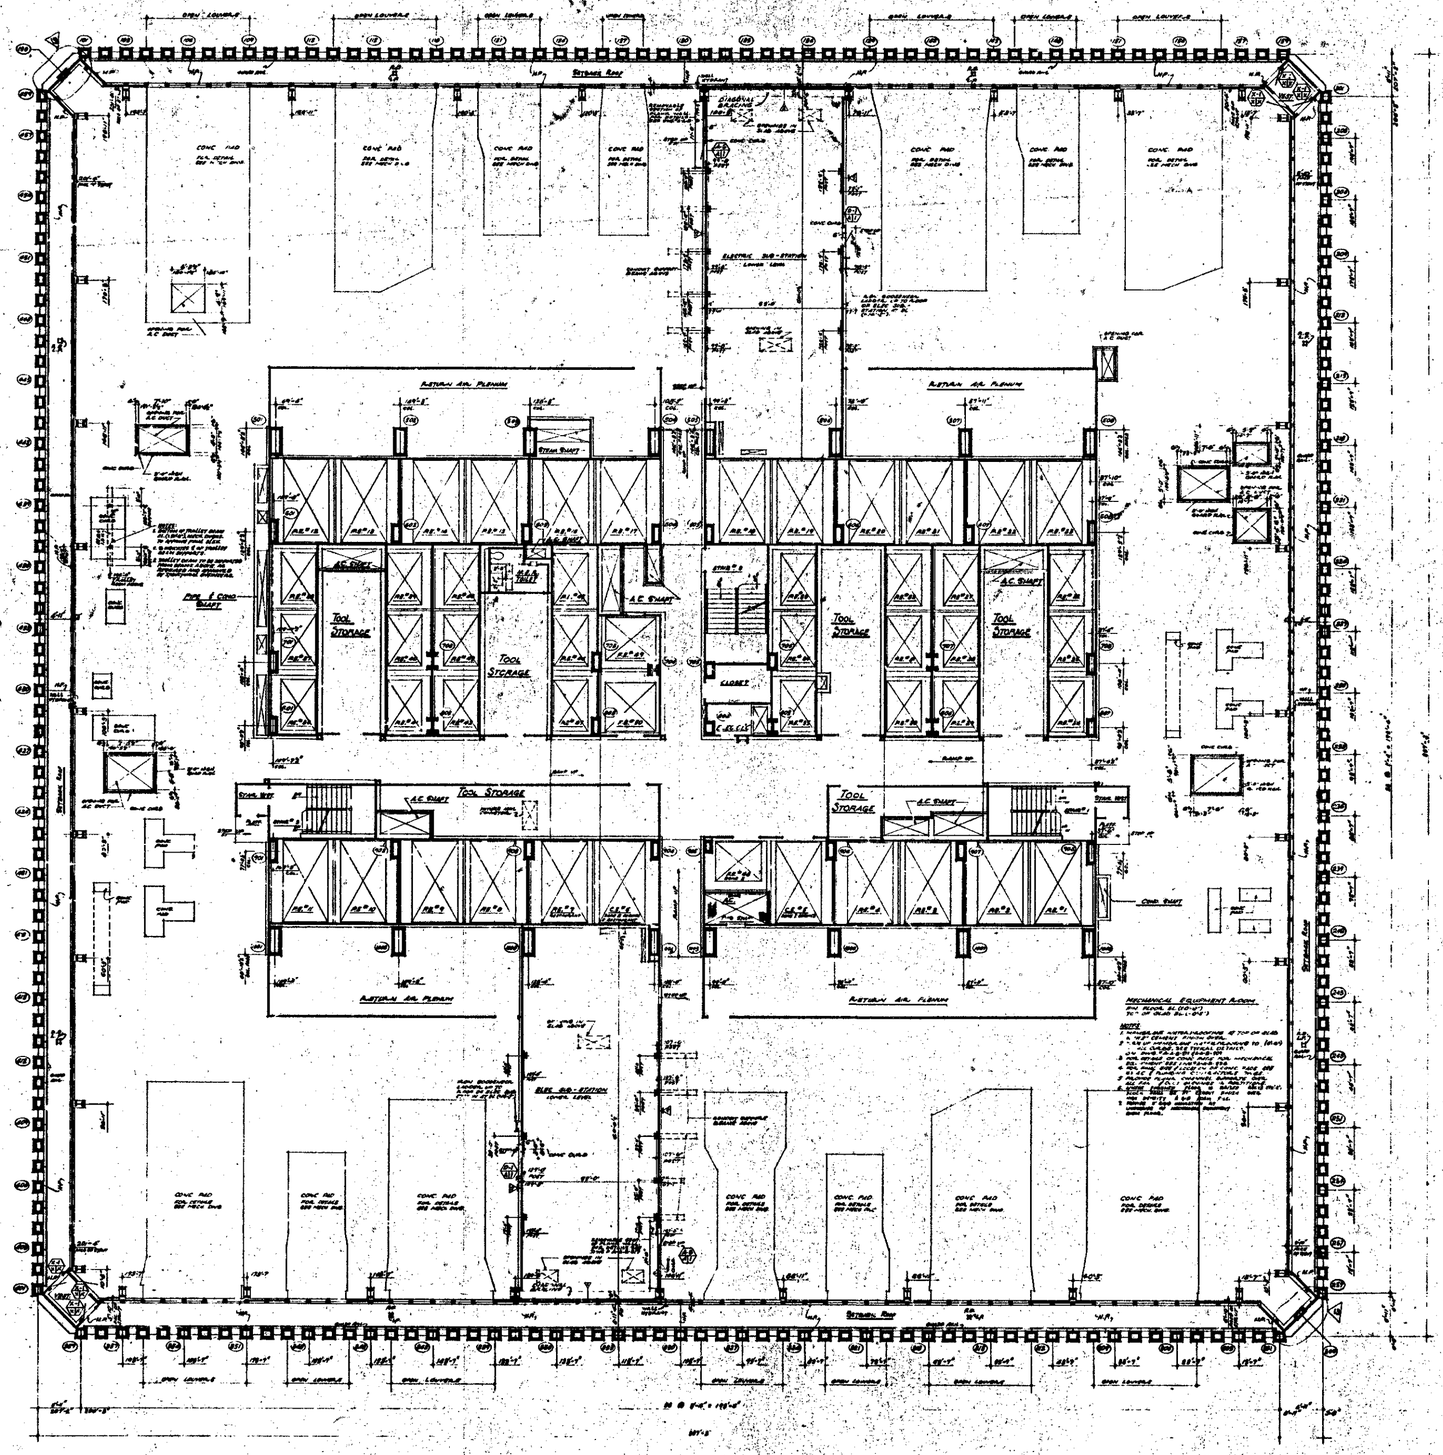


NOTES

1. FOR GENERAL NOTES, KEY TO MATERIALS, SYMBOLS & ABBREVIATIONS, FINISH SCHEDULES, DOOR SCHEDULES AND SCHEDULES OF DRAWINGS SEE DRAWINGS A-1.1 TO A-1.6.
2. FOR COMPLETE DIMENSIONS AND NOTES IN CORE AREA SEE 1/4" SCALE CORE DRAWINGS A-4.25.
3. ALL ELEVATIONS GIVEN THUS (E 0'-0") ARE IN ADDITION TO FINISH FLOOR.
4. FOR MECHANICAL AND ELECTRICAL LAYOUTS SEE RESPECTIVE DRAWINGS.
5. FINISH FLOOR ELEVATION (10'-0"), TOP OF SLAB ELEVATION (9'-8½") UNLESS OTHERWISE SHOWN OR NOTED.
6. WHERE HI FURRED CEILING IS CALLED FOR, SUCH AS IN CLOSETS, BATHS, PASSAGES ETC., BOTTOM ELEVATION OF ALL FURRING AND DUCTWORK SHALL BE MAINTAINED AT 8'-0" ABOVE FINISHED FLOOR TO PROVIDE FOR FUTURE CEILING INSTALLATION. CLEARANCE OF FULL HEIGHT DOORS.
7. ELEVATION TO TOP OF ALL CONCRETE CURBS TO BE (10'-0") UNLESS OTHERWISE SHOWN OR NOTED.

BULLETINS AND CHANGES NOT IN THE PROCESS OF COMPLETION

CONTRACT NO.	DRAWING	date 1-1-66		
		10	5-15-70	A-66	A.H.
		9	5-15-70	A-79	A.H.
		8	1-30-70	A-98	L.H.
		7	1-30-70	A-97	L.H.
		6	8-22-69	A-27	Gen.
		5	1-31-69	A-88	L.H.
		4	9-1-68	A-8	M.M.
A	A-1.2	A-316	DB	3	6-26-68	A-5	D.B.
A	A-57.1	A-100	L.J.	2	4-17-68	A-9	D.B.
A	1-30-70	A-222	J.C.	1	2-15-68		J.H.L.

RE"ISIONS

NO.	DATE	SUB. NO.	BY

REVISIONS

NO.	DATE	SUB. NO.	BY

APPROVED

CHIEF, PLANNING DIVISION

DATE

THE WORLD TRADE CENTER

THE PORT OF NEW YORK AUTHORITY

MINORU YAMASAKI & ASSOCIATES — MINORU YAMASAKI, ARCHITECT

EMERY ROTH & SONS — RICHARD ROTH, ARCHITECT

WORTHINGTON, SKILLING, HELLE & JACKSON — STRUCTURAL ENGINEERS

JAROS, BAUM & BOLLES — MECHANICAL ENGINEERS

JOSEPH R. LORING & ASSOCIATES — ELECTRICAL ENGINEERS

THE PORT OF NEW YORK AUTHORITY — PLANNING, UTILITIES, PORT NATIONS

TITLE: 7th FLOOR PLAN — LOWER, MAIN EXHIBIT HALL LEVEL

1/16" = 1'-0"

DRAWING NUMBER: A A-31