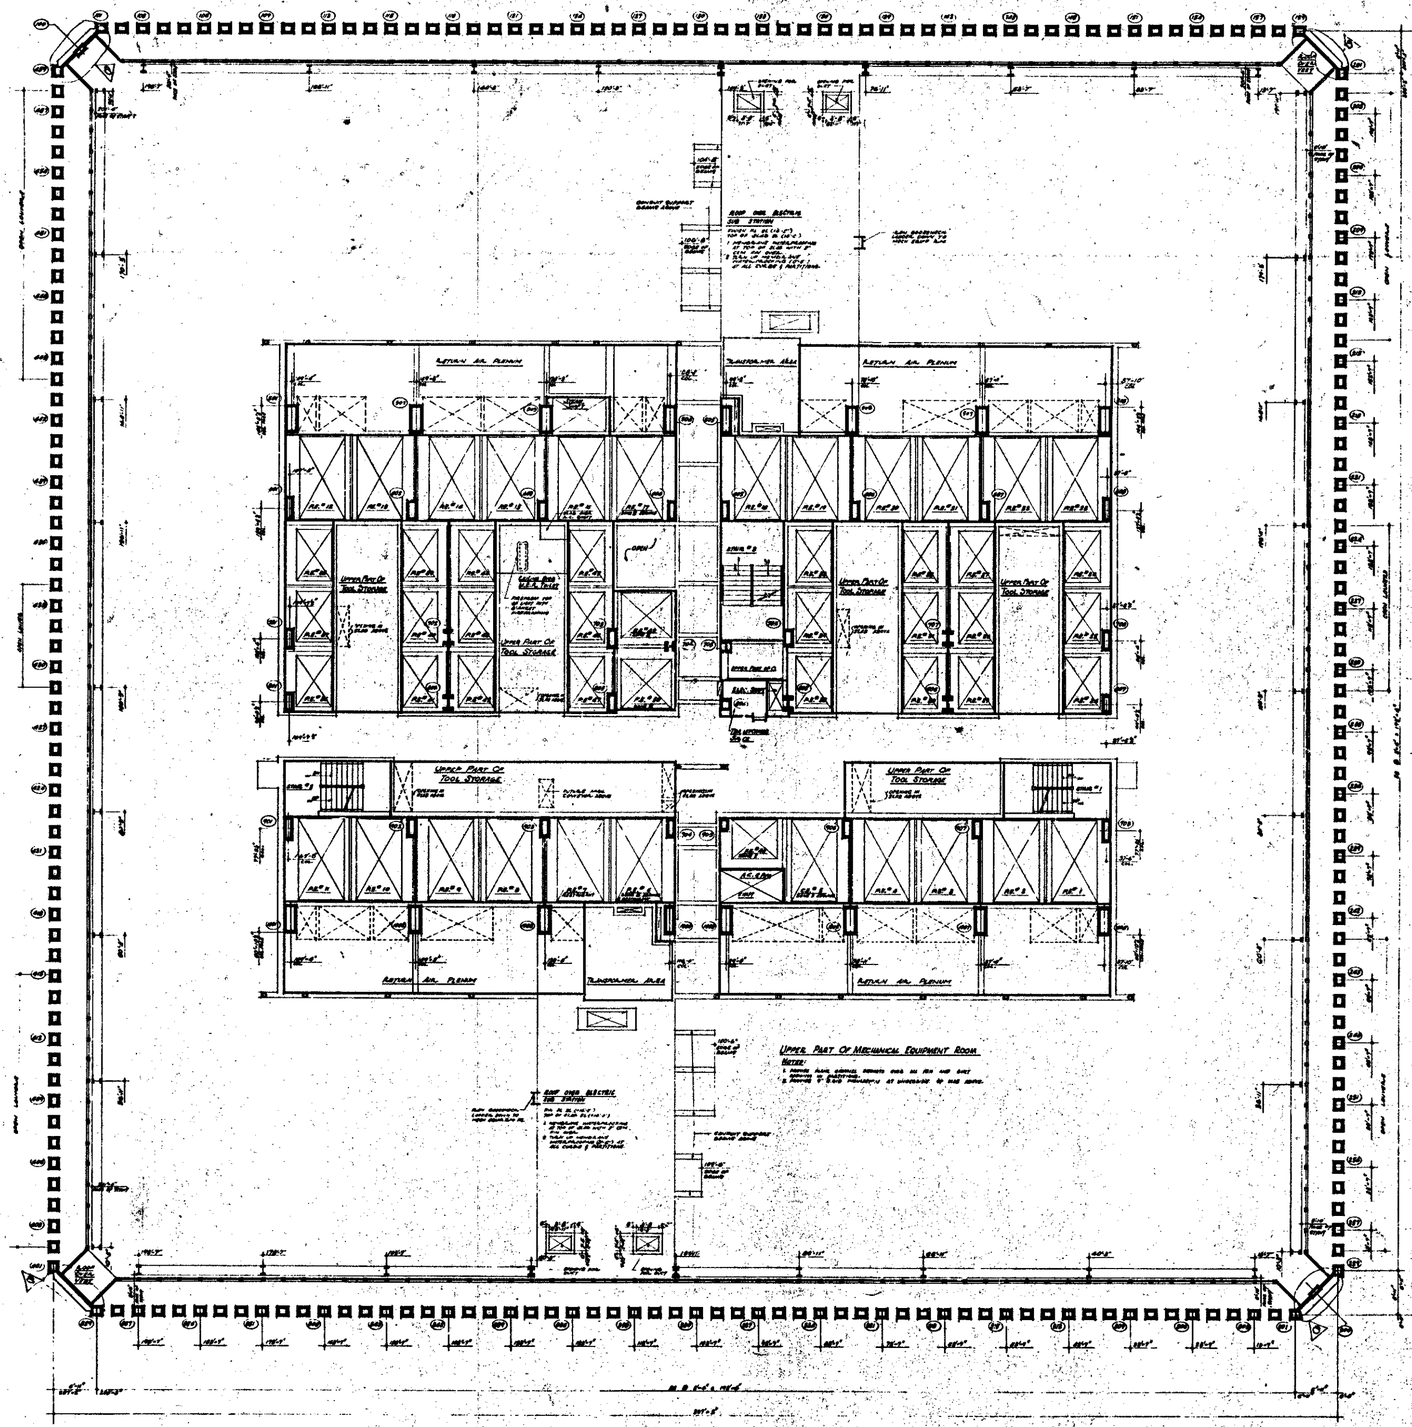


NOTES

1. FOR GENERAL NOTES, KEY TO MATERIALS, SYMBOLS, ABBREVIATIONS, FINISH SCHEDULES, DOOR SCHEDULES AND SCHEDULES OF DRAWINGS SEE DRAWINGS A-0-1 TO A-0-6.
2. FOR COMPLETE DIMENSIONS AND NOTES, IN CASE MISS. OF SCALE USE DRAWING A-1-82.
3. ALL ELEVATIONS GIVEN THUS (5'-0 1/2") ARE IN RELATION TO FINISH FLOOR.
4. FOR MECHANICAL AND ELECTRICAL LAYOUTS SEE RESPECTIVE DRAWINGS.

BUILDING NOTE DATED ARE IN THE PROCESS OF COMPLETION.

NO.	DATE	SUB. NO.	BY
		CONTRACT BID DRAWING date 6-1-68	
1	6-18-70	A-816	DB
2	8-27-70	A-306	L.J.
3	1-20-71	A 223	L.C.
4	8-18-70	A-68	B.H.
5	1-20-70	A-93	L.J.
6	1-20-71	A-88	L.J.
7	5-20-69	A-87	B.H.
8	11-1-68	A-11	M.M.

REVISIONS

APPROVED
CHIEF, PLANNING DIVISION
DATE

THE WORLD TRADE CENTER
THE PORT OF NEW YORK AUTHORITY

MINORU YAMASAKI & ASSOCIATES — MINORU YAMASAKI, ARCHITECT
EMERY ROTH & SONS — RICHARD ROTH, ARCHITECT
WORTHINGTON, SKILLING, HELLE & JACKSON — STRUCTURAL ENGINEERS
JAROS, BAUM & BOLLES — MECHANICAL ENGINEERS
JOSEPH R. LORING & ASSOCIATES — ELECTRICAL ENGINEERS
THE PORT OF NEW YORK AUTHORITY — PAVING, UTILITIES, FOUNDATIONS

TITLE: 8TH FLOOR PLAN
UPPER MECHANICAL LEVEL

DRAWN | CHECKED
SCALE 1/8"=1'-0" | DATE 7-31-67
PROJECT NUMBER | SHEET NO.
DRAWING NUMBER A-A-33