
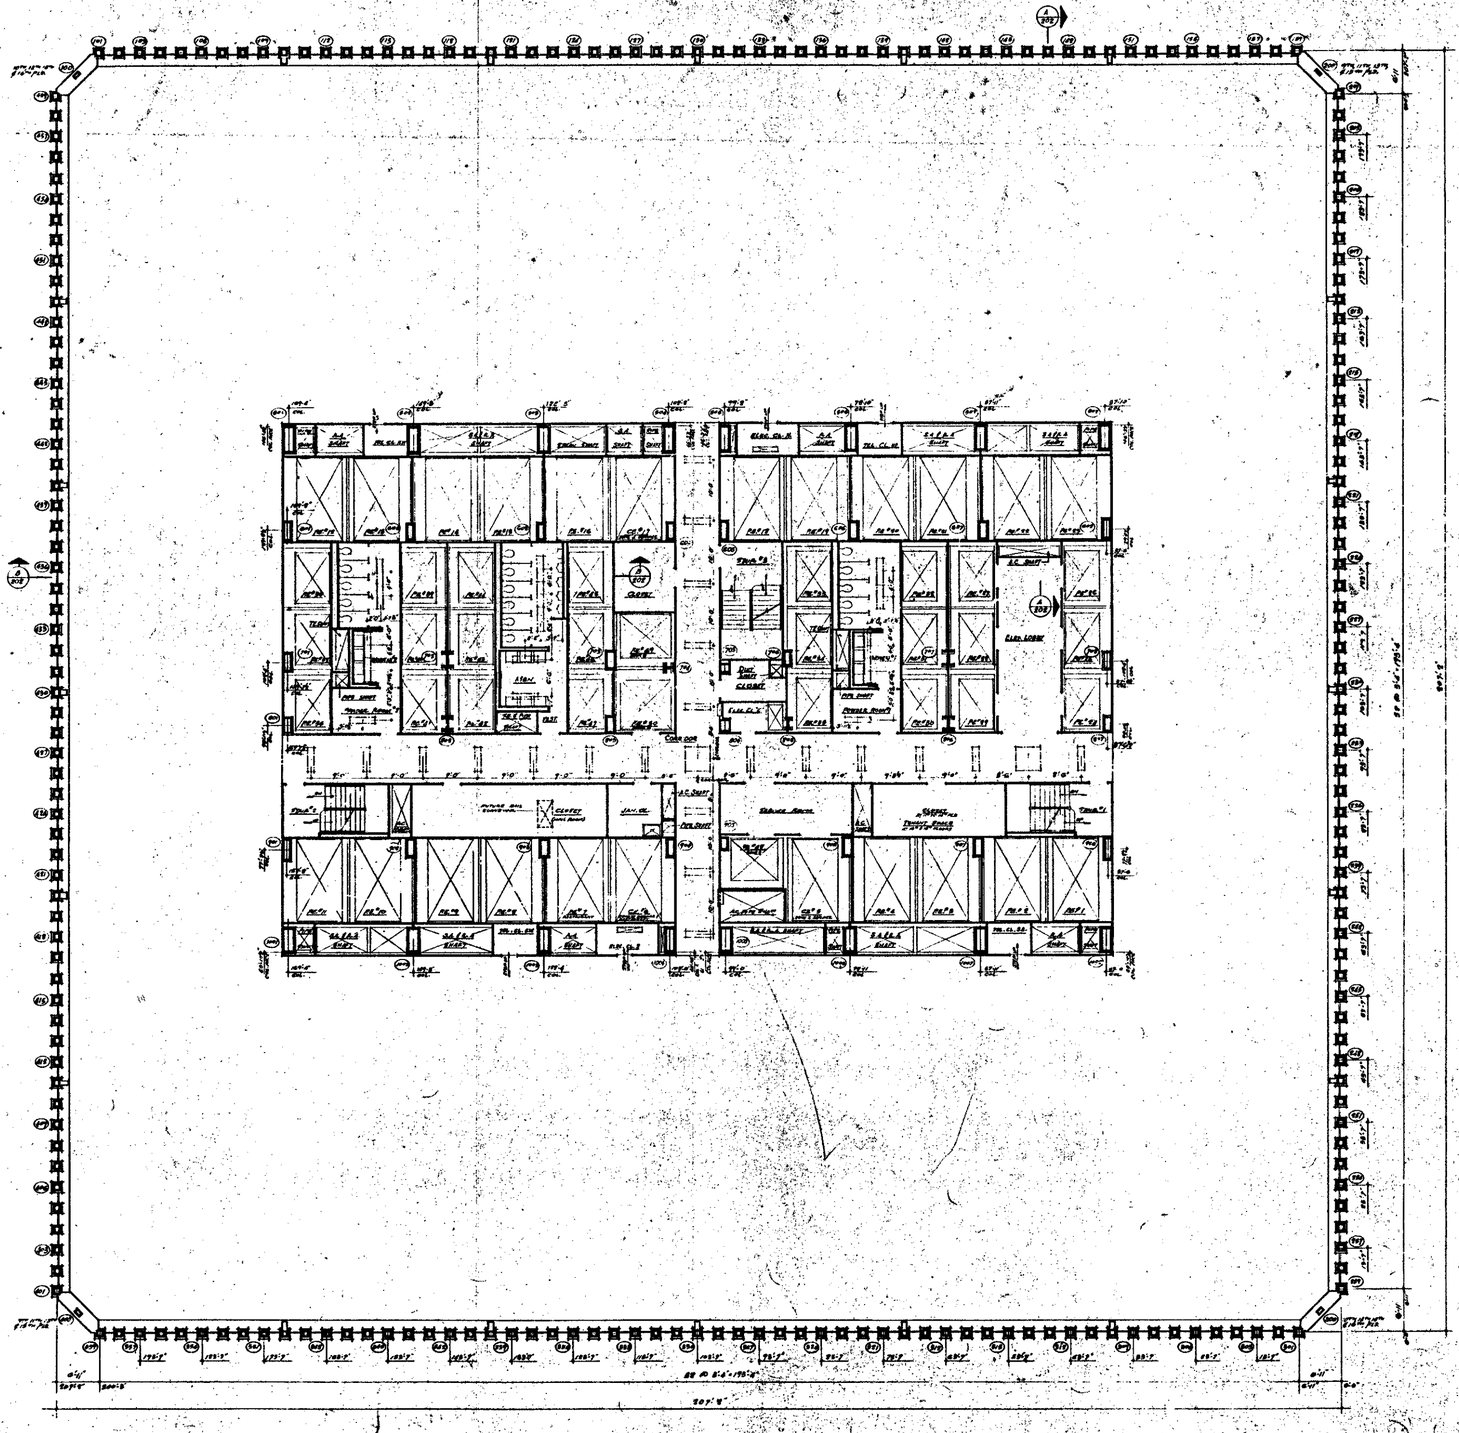



NORTH

NOTES

1. FOR GENERAL NOTES, KEY TO MATERIALS, SYMBOLS, ABBREVIATIONS, FINISH SCHEDULE, DOOR SCHEDULE AND WINDOW TYPE SCHEDULE SEE DRAWINGS A-0.1 TO A-0.5.
2. FOR COMPLETE DIMENSIONS AND NOTES ON WALLS, AREA TYPE 'A' WALL TYPE DRAWING A-0.1-88 AND A-0.1-89.
3. ALL ELEVATIONS GIVEN THUS (100'-0") ARE IN RELATION TO FINISH FLOOR.
4. FOR MECHANICAL AND ELECTRICAL LAYOUTS SEE RESPECTIVE ENGINEERING DRAWINGS.
5. ALL TRENCH HEADERS TO BE PRE-PLOOPED AT UNDERSIDE OF SLAB FOR A WIDTH OF 4'-0" WITH A SOLATION TYPE FIREPROOFING. SEE ARCHITECTURAL SPECIFICATIONS FOR TYPE AND ELECTRICAL, ENGINEERS AND CONTRACTORS APPROVED SHOP DRAWINGS FOR LOCATION AND EXTENT OF TRENCH HEADERS, AND OF FIREPROOFING.
6. CORRIDOR & TOILET LIGHTING CIRCUITS AS SHOWN. FOR ALL OTHER LIGHTING SEE ELECTRICAL DRAWINGS AND ARCHITECTURAL DETAILS.
7. FINISH FLOOR ELEVATION & TOP OF SLAB ELEVATIONS ARE ONLY UNLESS OTHERWISE SHOWN ON NOTED.
8. WHERE NO SUSPENDED CEILINGS ARE CALLED FOR, CHECK H.V.H. CLOSETS, TOILET ROOMS, ETC., BOTTOM ELEVATION OF ALL PIPING AND DUCTWORK SHALL BE MAINTAINED AT 8'-0" ABOVE FINISHED FLOOR TO PROVIDE FOR FUTURE CEILING INSTALLATION AND CLEARANCE OF FULL HEIGHT DOORS.
9. EXTENT OF PUBLIC CORRIDOR CEILING AS INDICATED THUS [illegible]

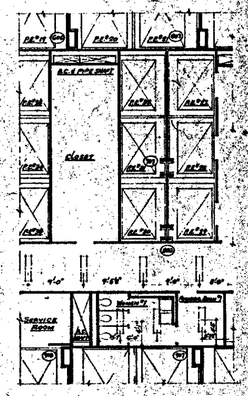

PART PLAN AT 16TH FLOOR.

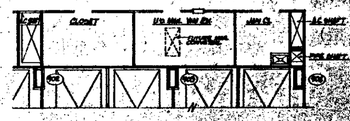

PART PLAN AT 16TH FLOOR

9

BUILDINGS NOT DATED ARE IN THE PROCESS OF CONSTRUCTION

CONTRACT NO. DRAWING Rev. 2-4-4

NO.	DATE	SUB. NO.	BY
1	6-18-71	A-170	RB1
2	6-8-71	A-166	JS
3	11-6-70	A-88	L.L.
4	2-6-71	A-89	L.L.
5	7-12-70	A-87	L.L.
6	1-30-70	A-83	L.L.
7	9-29-69	A-17	L.L.
8	7-1-68	A-7	MB
9	5-25-68	A-5	DG

REVISIONS

APPROVED

CHIEF, PLANNING DIVISION

DATE

ARCHITECTURAL SEAL

THE WORLD TRADE CENTER

THE PORT OF NEW YORK AUTHORITY

MINORU YAMASAKI & ASSOCIATES
MINORU YAMASAKI, ARCHITECT

WORTHINGTON, SKILLING, HELLE & JACKSON
STRUCTURAL ENGINEERS

JOSEPH R. LORIMO & ASSOCIATES
ELECTRICAL ENGINEERS

EMERY ROTH & SONS
RICHARD ROTH, ARCHITECT

JAROS, BAUM & BOLLES
MECHANICAL ENGINEERS

THE PORT OF NEW YORK AUTHORITY
PAVING, UTILITIES, FOUNDATIONS

TITLE: 9TH TO 16TH FLOOR PLAN

1/16" = 1'-0"

DRAWN | CHECKED | DATE
SCALE 1/16" = 1'-0" | SHEET
PROJECT NUMBER | QUALITY
DESIGNED | DRAWING NO. A·A·37