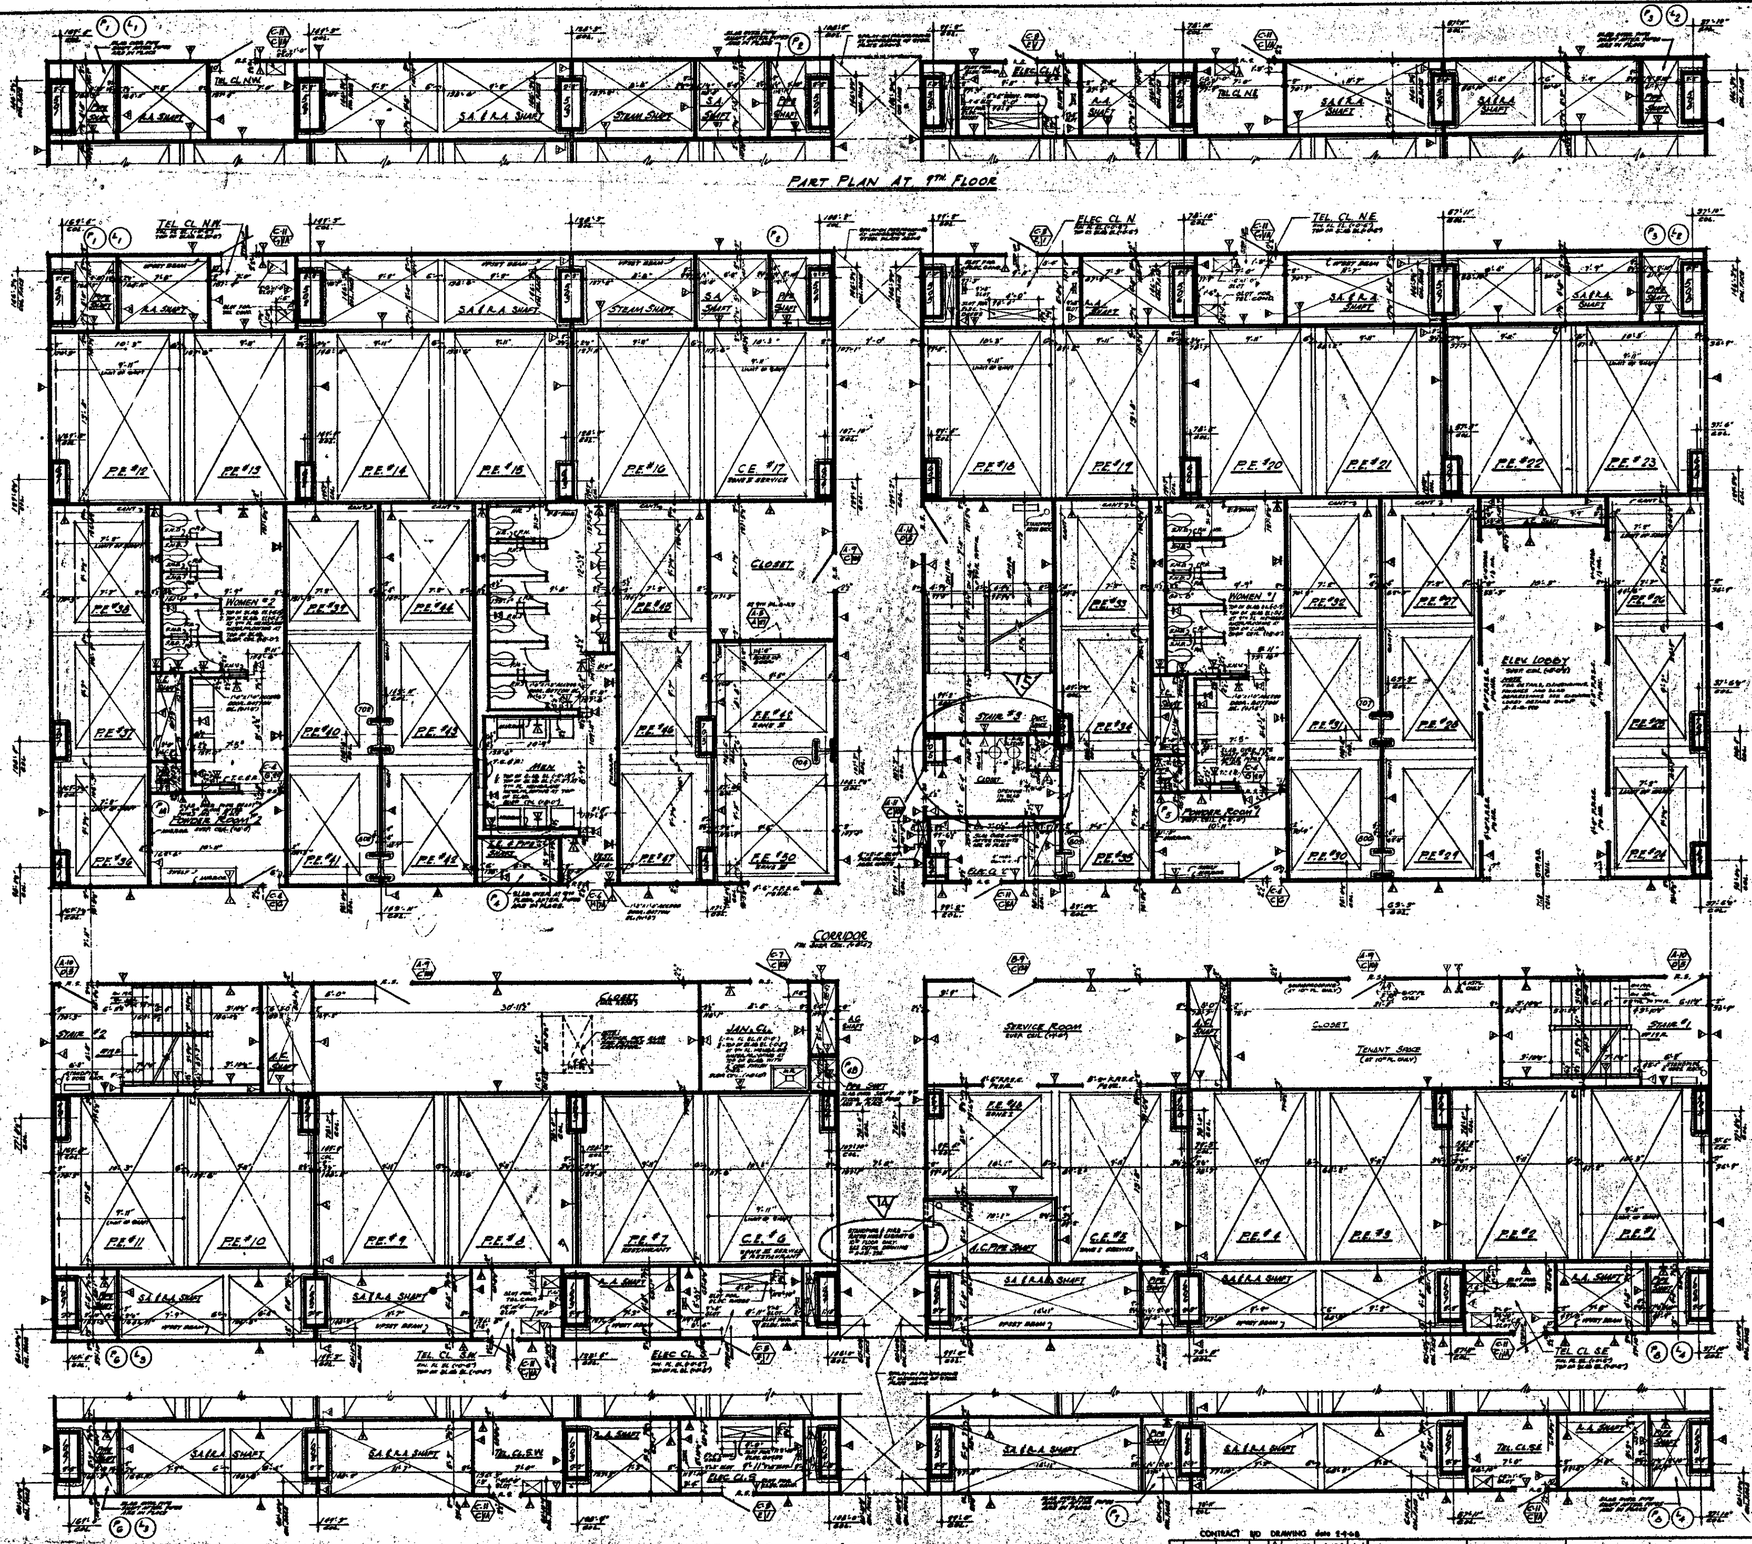


NOTES

1. FOR GENERAL NOTES, KEY TO MATERIALS, SYMBOLS, ABBREVIATIONS, FINISH SCHEDULES, DOOR SCHEDULES AND SCHEDULES OF DRAWINGS: SEE DRAWING # A-A-1 TO A-A-16.
2. FOR COMPLETE ⅛" SCALE FLOOR PLAN SEE DRAWING # A-A-27.
3. ALL ELEVATIONS GIVEN THUS (+81'-0") ARE IN RELATION TO FINISH FLOOR.
4. FOR MECHANICAL AND ELECTRICAL LAYOUTS SEE RESPECTIVE ENGINEERING DRAWINGS.
5. FOR TYPICAL STAIR DETAILS SEE DWGS # A-A-2-201, & A-A-2-205
6. ALL TRENCH HEADERS TO BE FIREPROOFED AT UNDERSIDE OF SLAB FOR A WIDTH OF 1'-0" WITH A SPRAY-ON TYPE FIREPROOFING. SEE ARCHITECTURAL SPECIFICATIONS FOR TYPE AND ELECTRICAL ENGINEER AND CONTRACTOR SHOULD SHOP DRAWINGS FOR LOCATION AND EXTENT OF TRENCH HEADER AND FIREPROOFING.
7. FINISH FL. ELEVATION & TOP OF SLAB ELEVATIONS ARE (0'-0") UNLESS OTHERWISE SHOWN ON NOTES.
8. PROVIDE SANITARY DISPOSALS IN MEN AND WOMEN TOILETS. ONE DISPENSER AT EACH LAVATORY. ACCESS DOORS TO SHAFT OPENINGS INSIDE TO BE LOCATED IN ACCORDANCE WITH TYPE SHOWING. SEE TYPICAL TOILET DETAILS, DRAWING # A-A-2-204.
9. WHERE NO SUSPENDED CEILINGS ARE CALLED FOR, SUCH AS IN CLOSETS, STAIR LANDINGS, ETC., BOTTOM ELEVATION OF ALL BEAMS AND SOFFITS SHALL BE MAINTAINED AT 8'-0" ABOVE FINISHED FLOOR TO PROVIDE FOR FUTURE CEILING INSTALLATION AND CLEARANCE OF FULL HEIGHT DOORS.
10. EXTENT OF PUBLIC CORRIDOR CEILING IS INDICATED THUS: - - - - - -
11. CANTS ARE REQUIRED ON ALL BEAM PROJECTIONS OVER 12" HORIZONTAL DIMENSION, IN CORNER, CANTS AND SHALL BE BEGINNING 72" FROM HORIZONTAL. SEE TYPICAL DETAILS.
12. FOR TYPICAL PARTITION DETAILS SEE DRAWINGS # A-A-2-206 TO A-A-2-212.

BULLETINS ISSUED DURING THE BIDDING OR NEGOTIATION PERIOD

CONTRACT NO	DRAWING date 2-4-68		
	11-6-70	A-1.04	L-1
	1-20-70	A-1.01	L-2
	1-20-70	A-1.03	L-3
	1-20-70	A-1.02	L-4
	5-25-071	A-01	ST-1
2-5-71	5-25-041	A-1.06	L-5
2-5-71	5-25-07	A-17	PLMB
2-1-71	5-25-03	A-1.05	MECH
1-5-70	5-25-01	A-1.07	ELEC
1-5-70	5-3-1-0	A-1.0	CIVIL
1-5-70	5-12-06	A-1.08	L-6

REVISIONS — REVISIONS

APPROVED: OF N.Y. PLANNING DIVISION, DATE

THE WORLD TRADE CENTER

THE PORT OF NEW YORK AUTHORITY

MINORU YAMASAKI & ASSOCIATES MINORU YAMASAKI, ARCHITECT	EMERY ROTH & SONS, RICHARD ROTH, ARCHITECT
WORTHINGTON, SKILLING, HELLE & JACKSON STRUCTURAL ENGINEERS	JAROS, BAUM & BOLLES MECHANICAL ENGINEERS
JOSEPH R. LORING & ASSOCIATES ELECTRICAL ENGINEERS	THE PORT OF NEW YORK AUTHORITY PAVING, UTILITIES, FOUNDATIONS

TITLE: 9th & 10th FLOOR CORE PLAN

DRAWN	TP	CHECKED	
SCALE	1/8"=1'-0"	DATE	2-20-70
PROJECT ENGINEER		SHEET	OF
DRAWING APPROVED			A-A-38