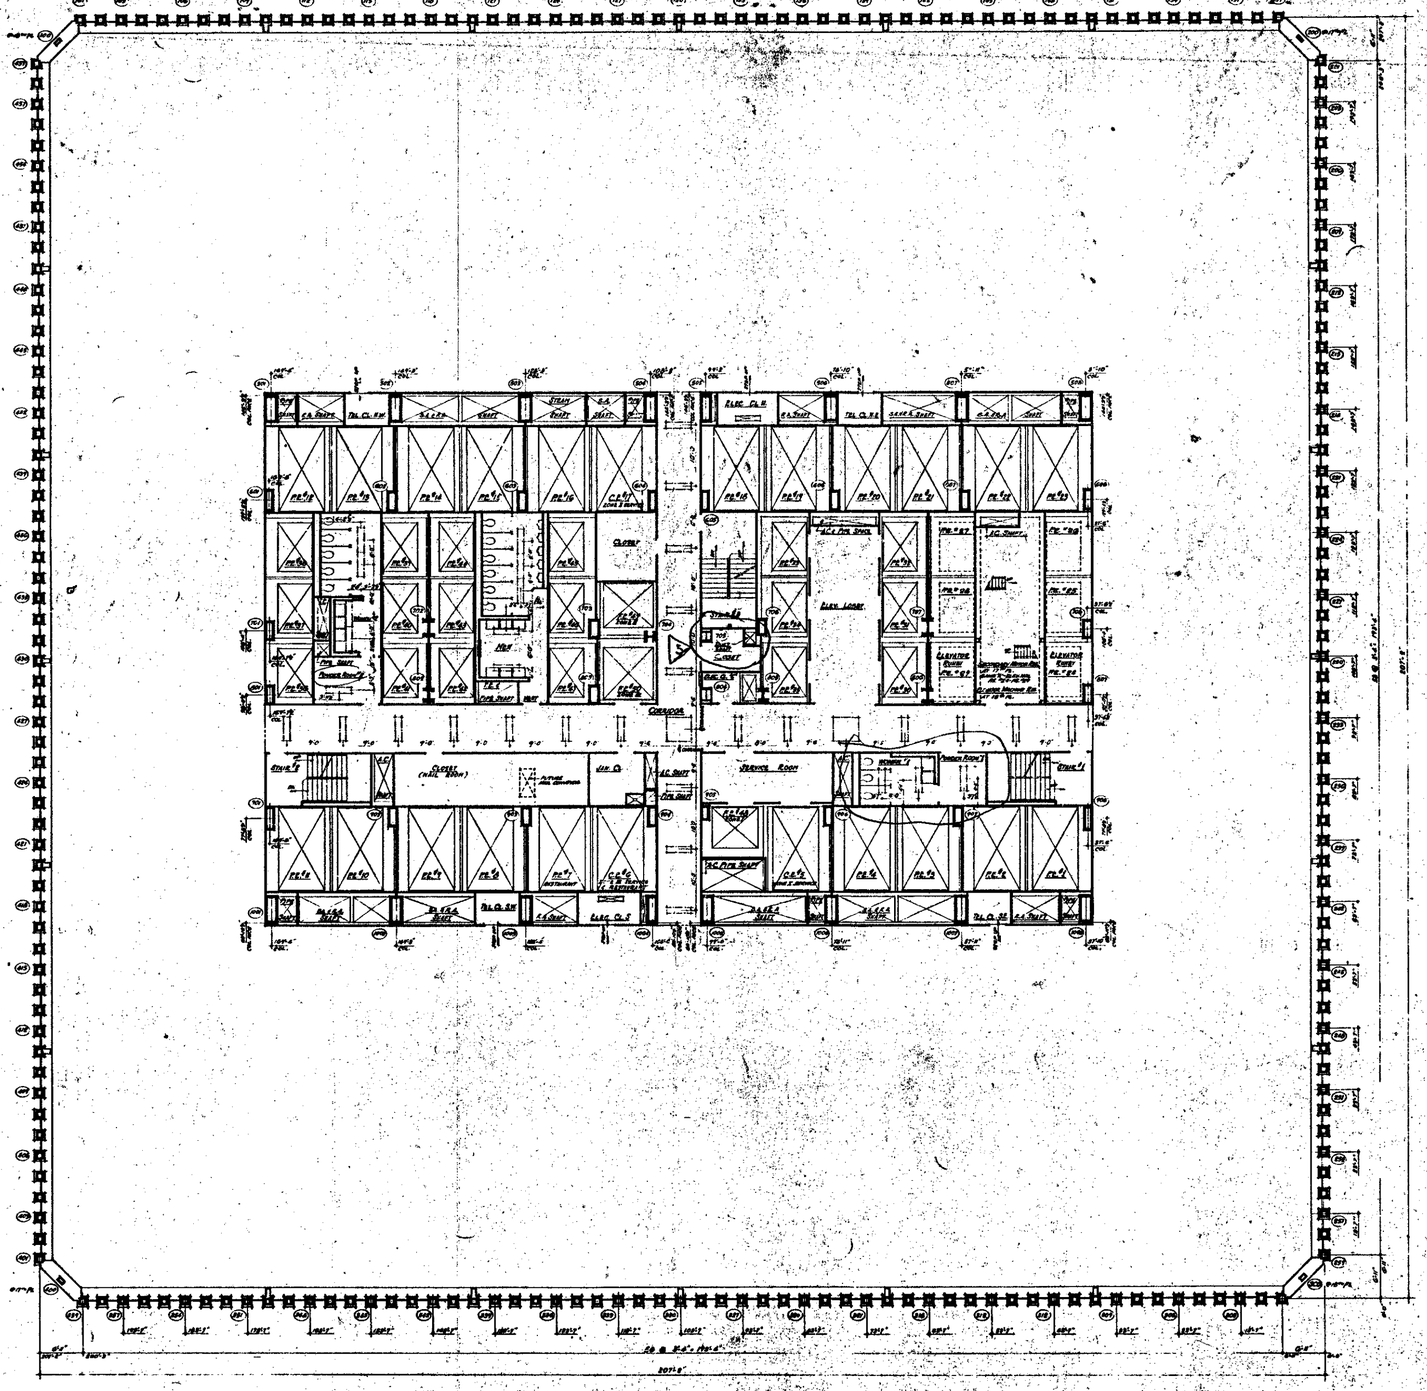


NORTH

NOTES:

1. FOR GENERAL NOTES, KEY TO MATERIALS, SYMBOLS, ABBREVIATIONS, PARTITION SCHEDULES, DOOR SCHEDULES AND SYMBOLES OF DRAWINGS SEE DRAWING # A-0-1 TO A-0-4 & CORE DRAWING # A-A-41 AND A-A-42.
2. FOR COMPLETE SPECIFICATIONS AND NOTES IN CORE AREA SEE G.C. BOOK 1.
3. ALL ELEVATIONS GIVEN THUS (0'-0") ARE IN RELATION TO FINISH FLOOR.
4. FOR MECHANICAL AND ELECTRICAL LAYOUTS SEE RESPECTIVE CONTRACTS DRAWINGS.
5. ALL TRENCH HEADERS TO BE FIREPROOFED AT UNDERSIDE OF SLAB FOR A WIDTH OF 6'-0" WITH A PRATT-DU TYPE FIREPROOFING SEE ARCHITECTURAL SPECIFICATIONS FOR TYPE AND ELECTRICAL ENGINEERS AND CONTRACTORS APPROVED SHOP DRAWINGS FOR LOCATION AND LAYOUT OF TRENCH HEADER AND FIREPROOFING.
6. CORRIDOR & TOILET LIGHTING AS SHOWN FOR ALL OTHER LIGHTING SEE ELECTRICAL DRAWINGS AND ARCHITECTURAL DETAILS.
7. FINISH FLOOR ELEVATION AND TOP OF SLAB ELEVATIONS ARE (0'-0") UNLESS OTHERWISE NOTED OR NOTED.
8. WHERE NO SUSPENDED CEILINGS ARE CALLED FOR SUCH AS IN CLOSETS, STAIR, MACHINE ETC., BOTTOM ELEVATION OF ALL PIPING AND DUCTWORK SHALL BE MAINTAINED AT 8'-0" ABOVE FINISHED FLOOR, TO PROVIDE FOR FUTURE CEILING INSTALLATION AND CLEARANCE OF FULL HEIGHT DOORS.
9. EXTENT OF PUBLIC CORRIDOR CEILING IS INDICATED THUS: _____

QUESTIONS NOT DATED ARE IN THE PROCESS OF CORRECTION

CONTRACT NO. DRAWING date 4-9-68

NO.	DATE	DRAWING NO.	BY
3	6-8-71	A-105	DT
2	11-6-70	A-105	L-A
1	1-30-70	A-88	L-A
5	2-25-69	A-17	PWG
4	11-1-68	A-17	MAL

REVISIONS

REVISIONS

ARCHITECT

CHIEF PLANNING DIVISION

DATE

THE WORLD TRADE CENTER

THE PORT OF NEW YORK AUTHORITY

MINORU YAMASAKI & ASSOCIATES
MINORU YAMASAKI, ARCHITECT

EMERY ROTH & SONS
RICHARD ROTH, ARCHITECT

WORTHINGTON, SKILLING, HELLE & JACKSON
STRUCTURAL ENGINEERS

JAROS, BAUM & BOLLES
MECHANICAL ENGINEERS

JOSEPH R. LORING & ASSOCIATES
ELECTRICAL ENGINEERS

THE PORT OF NEW YORK AUTHORITY
PLANNING, UTILITIES, FOUNDATIONS

1/16"=1'-0" SCALE

17TH & 18TH FLOOR PLAN

DRAWN		CHECKED	
SCALE	1/16"=1'-0"	DATE	1-30-70
PROJECT NUMBER		SHEET	
DRAWING NUMBER	A-A-40		