
NORTH

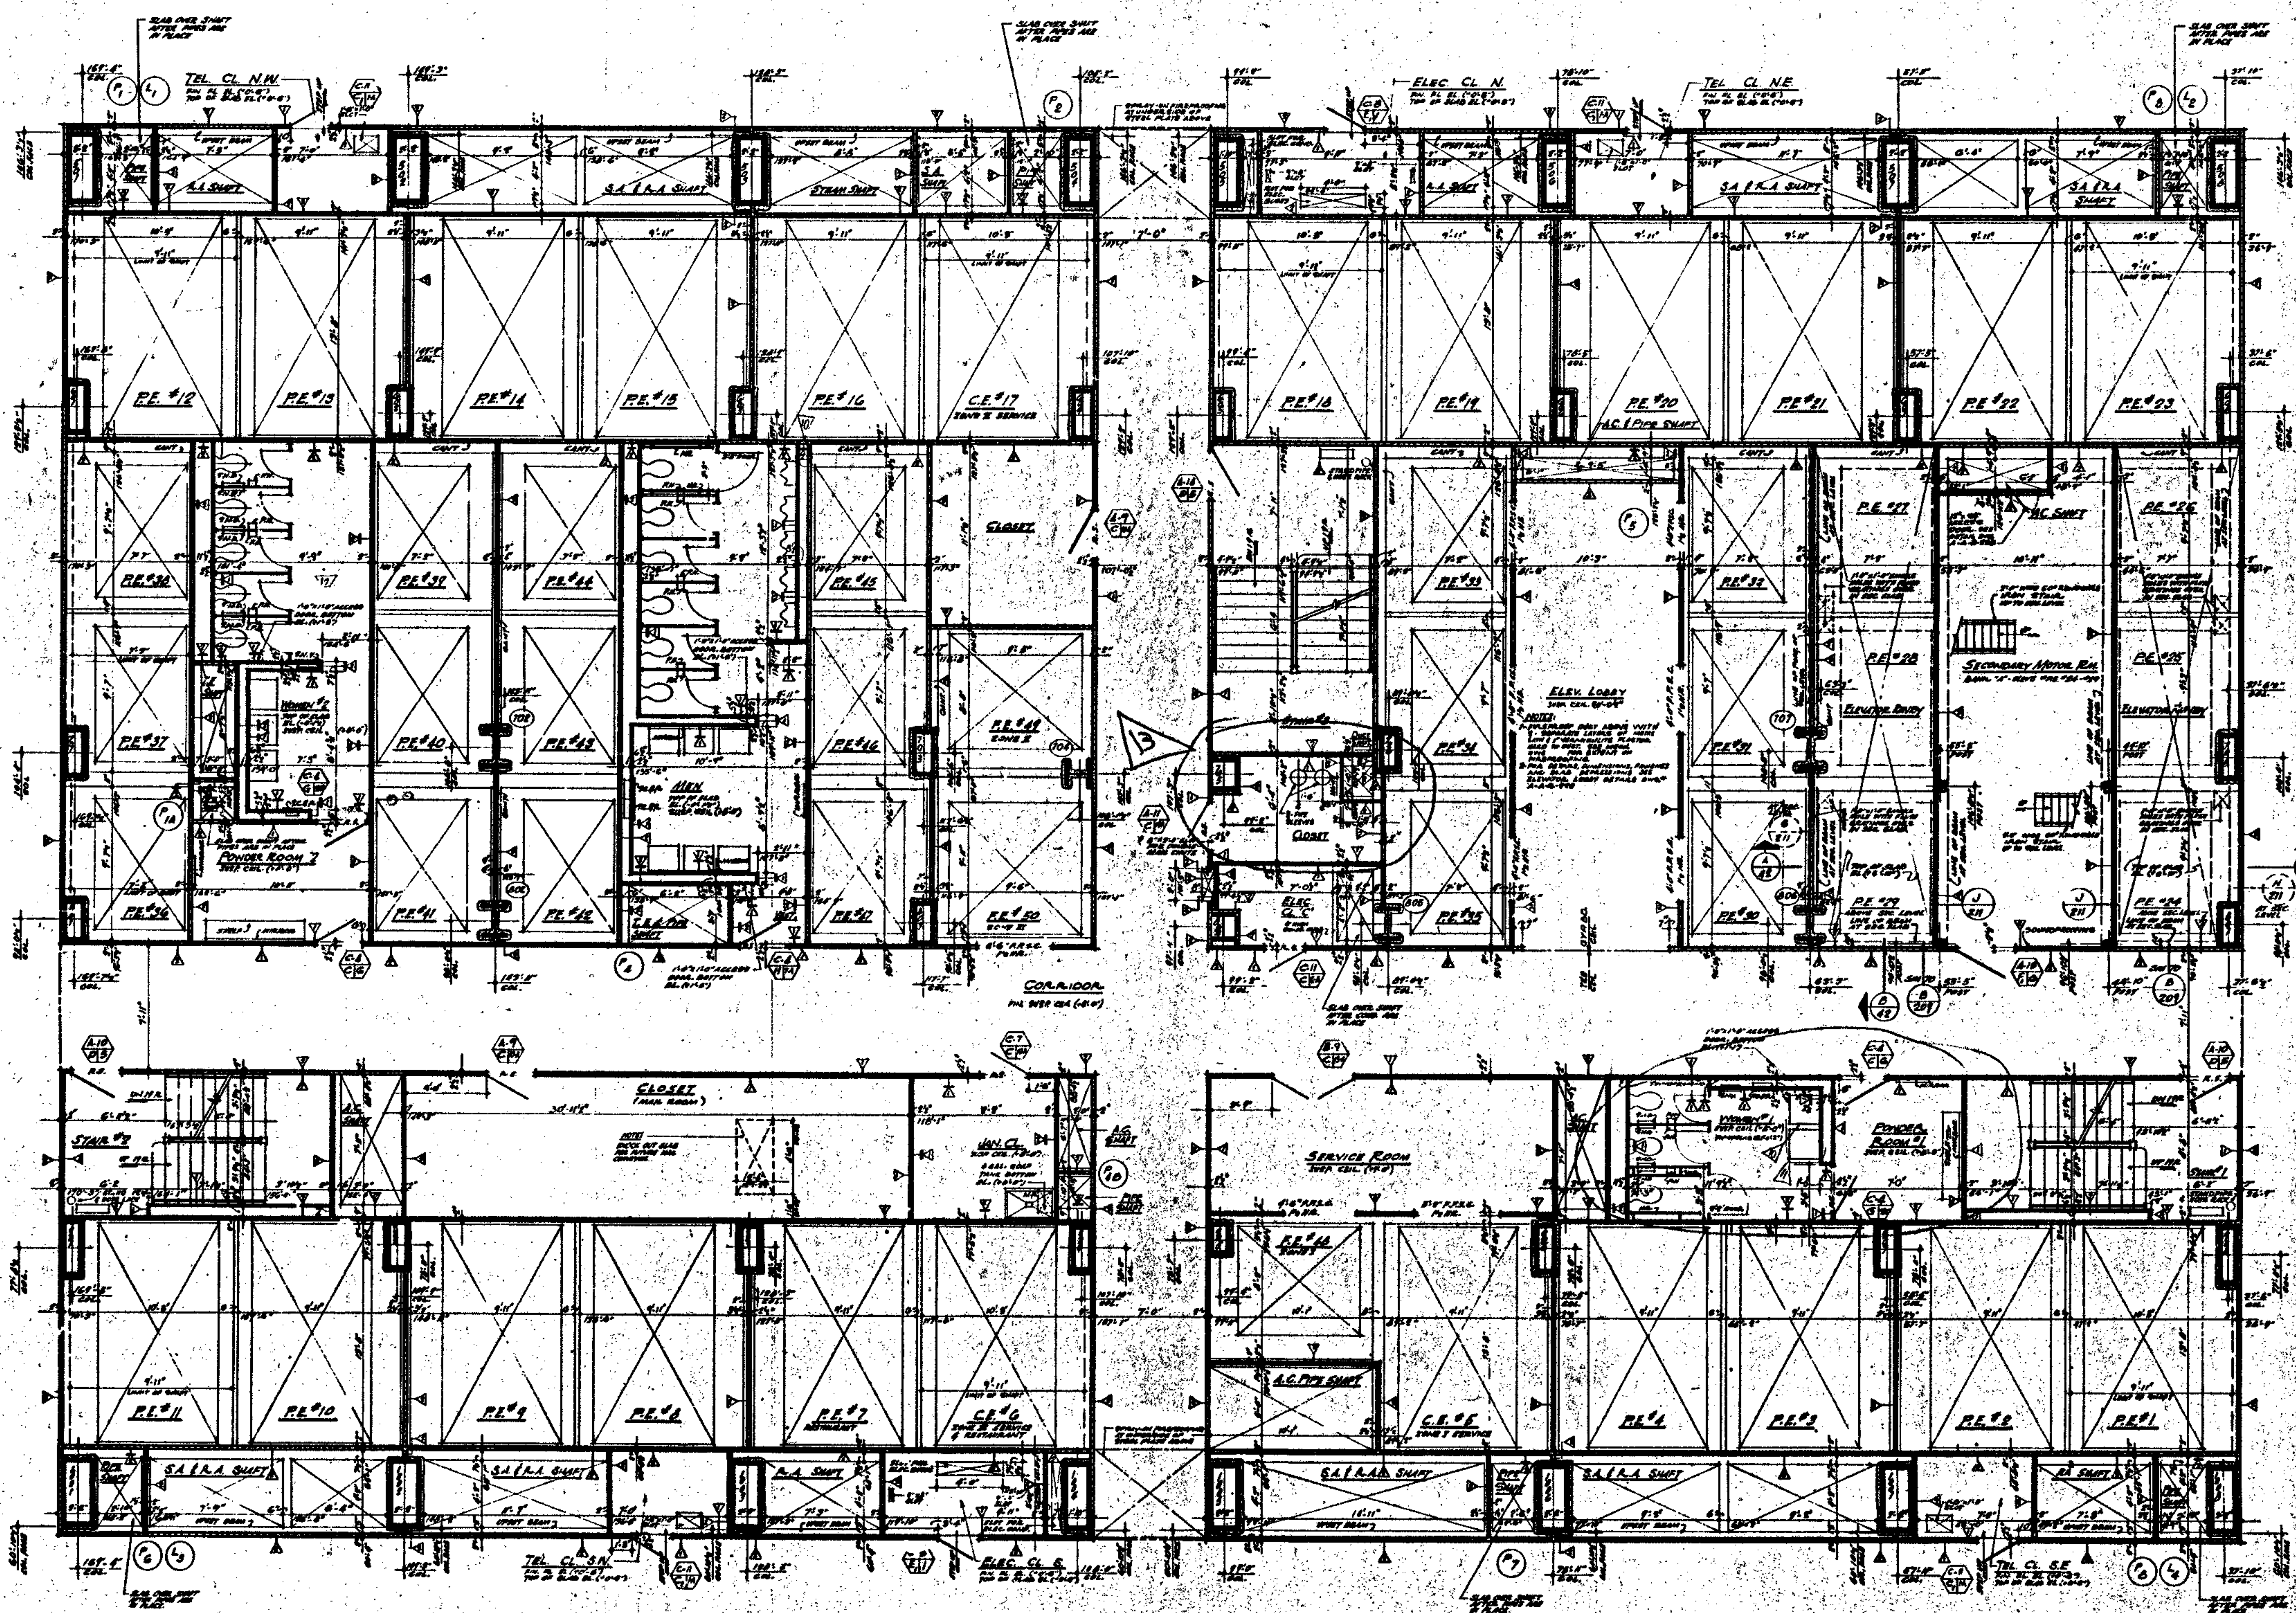

NOTES:

1. FOR GENERAL NOTES, KEY TO MATERIALS, SYMBOLS, ABBREVIATIONS, FINISH SCHEDULES, DOOR SCHEDULES AND SCHEDULES OF DRAWINGS SEE DRAWINGS # A-A-1 TO A-A-6
2. FOR COMPLETE 1/8" SCALE FLOOR PLAN SEE DRAWING # A-A-40.
3. ALL ELEVATIONS GIVEN THUS (±0'-0") ARE IN RELATION TO FINISH FLOOR.
4. FOR MECHANICAL AND ELECTRICAL LAYOUTS SEE RESPECTIVE ENGINEERING DRAWINGS.
5. FOR TYPICAL STAIR DETAILS SEE DWG. # A-A-B-204 AND A-A-B-205
6. ALL TRENCH HEADERS TO BE FIREPROOFED AT UNDERSIDE OF SLAB FOR A WIDTH OF 4'-0" WITH A SPRAY-ON TYPE FIREPROOFING. SEE ARCHITECTURAL SPECIFICATIONS FOR TYPE AND ELECTRICAL ENGINEERS AND CONTRACTORS APPROVED SHOP DRAWING FOR LOCATION AND EXTENT OF TRENCH HEADER AND FIREPROOFING.
7. FINISH FLOOR ELEVATION & TOP OF SLAB ELEVATIONS ARE (±0'-0") UNLESS OTHERWISE SHOWN OR NOTED.
8. PROVIDE SOAP DISPENSERS IN MEN AND WOMEN'S TOILETS. ONE DISPENSER AT EACH LAVATORY. ACCESS DOORS TO SOAP DISPENSER VALVES TO BE LOCATED IN ACCORDANCE WITH TILE COURSING. SEE TYPICAL TOILET DETAILS, DWG. # A-A-B-2[illegible]
9. WHERE NO HUNG CEILINGS ARE CALLED FOR, SUCH AS IN CLOSETS, STAIR PASSAGES ETC.; BOTTOM ELEVATION OF ALL PIPING AND DUCTWORK SHALL BE MAINTAINED AT 8'-4" ABOVE FINISHED FLOOR, TO PROVIDE FOR FUTURE CEILING INSTALLATION AND CLEARANCE OF FULL HEIGHT DOORS.
10. EXTENT OF PUBLIC CORRIDOR CEILING IS INDICATED THUS: ______
11. CANTS ARE REQUIRED ON ALL BEAM PROJECTIONS OVER 3½" NOMINAL (3" ACTUAL) DIMENSION IN ELEVATOR SHAFTS AND SHALL BE MINIMUM 75° FROM HORIZONTAL. SEE TYPICAL DETAILS.
12. FOR TYPICAL PARTITION DETAILS SEE DRAWINGS A-AB-206 & A-AB-2[illegible]

BULLETINS NOT DATED ARE IN THE PROCESS OF COMPLETION

CONTRACT BID DRAWING date 2-9-66

NO.	DATE	BUL. NO.	BY	NO.	DATE	BUL. NO.	BY
					1-30-70	A-47	L.L.
					5-23-69	A-23	D.L.
					5-23-69	-31	R.T.H.
					5-23-69	A-26	D.L.
					5-23-69	A-17	[illegible]
					11-1-68	A-7	H.M.
					8-1-68	A-10	D.G.
	6-18-71	A-164	D.T.		6-28-68	A-8	D.G.
	1-30-70	A-91	L.L.		4-22-68	A-8	D.G.
	1-30-70	A-88	L.L.		3-18-68		J.V.L.

REVISIONS | REVISIONS

APPROVED

CHIEF, PLANNING DIVISION

DATE

THE WORLD TRADE CENTER

THE PORT OF NEW YORK AUTHORITY

MINORU YAMASAKI & ASSOCIATES
MINORU YAMASAKI, ARCHITECT

EMERY ROTH & SONS
RICHARD ROTH, ARCHITECT

WORTHINGTON, SKILLING, HELLE & JACKSON
STRUCTURAL ENGINEERS

JAROS, BAUM & BOLLES
MECHANICAL ENGINEERS

JOSEPH R. LORING & ASSOCIATES
ELECTRICAL ENGINEERS

THE PORT OF NEW YORK AUTHORITY
PAVING, UTILITIES, FOUNDATIONS

1/8" = 1'-0" SCALE 0 2 4 6 10

TITLE: 17TH FLOOR CORE PLAN

DRAWN		CHECKED	
SCALE	1/8" = 1'-0"	DATE	7-31-67
PROJECT NUMBER		SHEET	OF
DRAWING NUMBER	A-A-41		