
NORTH

Notes:

1. FOR GENERAL NOTES, KEY TO MATERIALS, FINISHES, ABBREVIATIONS, WALL NUMBERING, DOOR NUMBERING AND SYMBOLS OF DRAWINGS, SEE DRAWING A-01-001 TO A-01-005.
2. FOR COMPLETE 'Y' RISER DIAGRAM, PLAN AND SECTIONS OF A, B, AND C ELEVATOR SHAFTS, SEE DRAWINGS A-42-201 TO A-42-205.
3. ALL DIMENSIONS SHOWN FROM CENTERLINES OF COLUMNS, WALLS AND SLABS.
4. FOR MECHANICAL AND ELECTRICAL LAYOUT SEE ARCHITECTS' ENGINEERS DRAWINGS.
5. FOR TYPICAL STAIR DETAILS SEE DRAWINGS A-42-301 AND A-42-302.
6. ALL TRENCH HEADERS TO BE FURNISHED AT UNDERSIDE OF SLAB AND A MINIMUM OF 6" BELOW THE FINISHED FLOOR. SEE ARCHITECTURAL SPECIFICATIONS FOR TYPE AND ELECTRICAL DRAWINGS FOR CONTRACT AMOUNT AND DRAWING NO. FOR LOCATION AND EXTENT OF TRENCH HEADER AND PREPARATION.
7. FINISH FLOOR ELEVATION (TOP OF SLAB) ELEVATIONS ARE GIVEN ONLY AT CHANGES OF LEVEL. ALL OTHER FLOOR ELEVATIONS ARE TO BE DETERMINED BY THE USE OF UNIFORM SLOPES AS SHOWN AND DIMENSIONS AS GIVEN ON ARCHITECTURAL FLOOR PLANS. SLOPE AND DIMENSION OF RAMP AND SLOPE OF SIDEWALK ADJACENT THERETO TO BE LAID OUT IN ACCORDANCE WITH THE CONDITIONS SHOWN ON TYPICAL DETAILS ON DRAWINGS A-42-210 AND A-42-211. SLOPE OF SIDEWALK ADJACENT TO CURB TO BE 1/4" PER FOOT. CLOSETS SHOWN RECESSED 8"0", BOTTOM ELEVATION OF ALL RECESS AND SLOPE OF FLOOR TO BE DETERMINED BY USE OF UNIFORM SLOPES AS SHOWN ON ARCHITECTURAL DRAWINGS.
8. EXTENT OF PUBLIC CORRIDOR, CEILING IS INDICATED THUS: [illegible]
9. CONCRETE FILL AT ELEVATOR SHAFTS TO BE SCREENED OVER TOP OF SHAFT WALLS AT BOTTOM ELEVATION (SEE SECTIONS, DRAWINGS A-42-201 TO A-42-205). SLOPE TO SHAFT TO BE MINIMUM 1/4" PER FOOT.
10. FOR HORIZONTAL DETAILS SEE TYPICAL DETAILS.
11. FOR TYPICAL PARTITION DETAILS SEE DRAWINGS A-42-206 TO A-42-209.

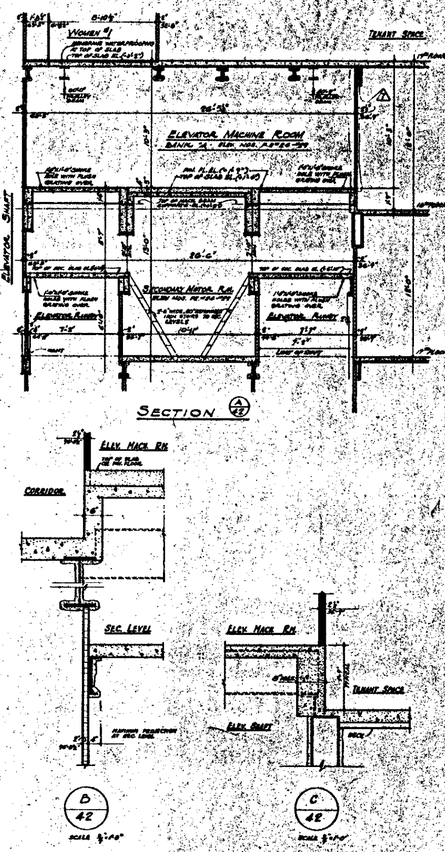

BULLETINS NOT DATED ARE IN THE PROCESS OF COMPILATION

CONTRACT BID DRAWING date 2-1-68

NO.	DATE	SUBJ.	NO.	BY
			1	2-20-70	A-47	LM
			2	8-13-69	A-81	TFA
			3	9-30-69	A-86	DM
			4	5-23-69	A-17	TFA/JC
			5	6-23-69	A-23	TFA/JC
			6	11-1-68	A-8	MM
1	6-6-69	A-184	02	7	5-1-68	A-10	DM
2	11-5-69	A-109	LM	8	4-29-68	A-5	MM
3	9-30-69	A-87	LM	9	4-22-68	A-4	DM
4	2-20-70	A-88	LM	10	1-18-68	A-1	MM

REVISIONS

APPROVED

CHIEF, PLANNING DIVISION

DATE

THE WORLD TRADE CENTER
THE PORT OF NEW YORK AUTHORITY

MINORU YAMASAKI & ASSOCIATES
MINORU YAMASAKI, ARCHITECT

EMERY ROTH & SONS
RICHARD ROTH, ARCHITECT

WORTHINGTON, SKILLING, HELLE & JACKSON
STRUCTURAL ENGINEERS

JAROS, BAUM & BOLLES
MECHANICAL ENGINEERS

JOSEPH R. LORING & ASSOCIATES
ELECTRICAL ENGINEERS

THE PORT OF NEW YORK AUTHORITY
PAVING, UTILITIES, FOUNDATIONS

TITLE: 18TH FLOOR CORE PLAN

DRAWN | CHECKED
SCALE 1/16"=1'-0" | DATE 7-31-67
PROJECT | SHEET NO.
REGISTERED | A-A-42