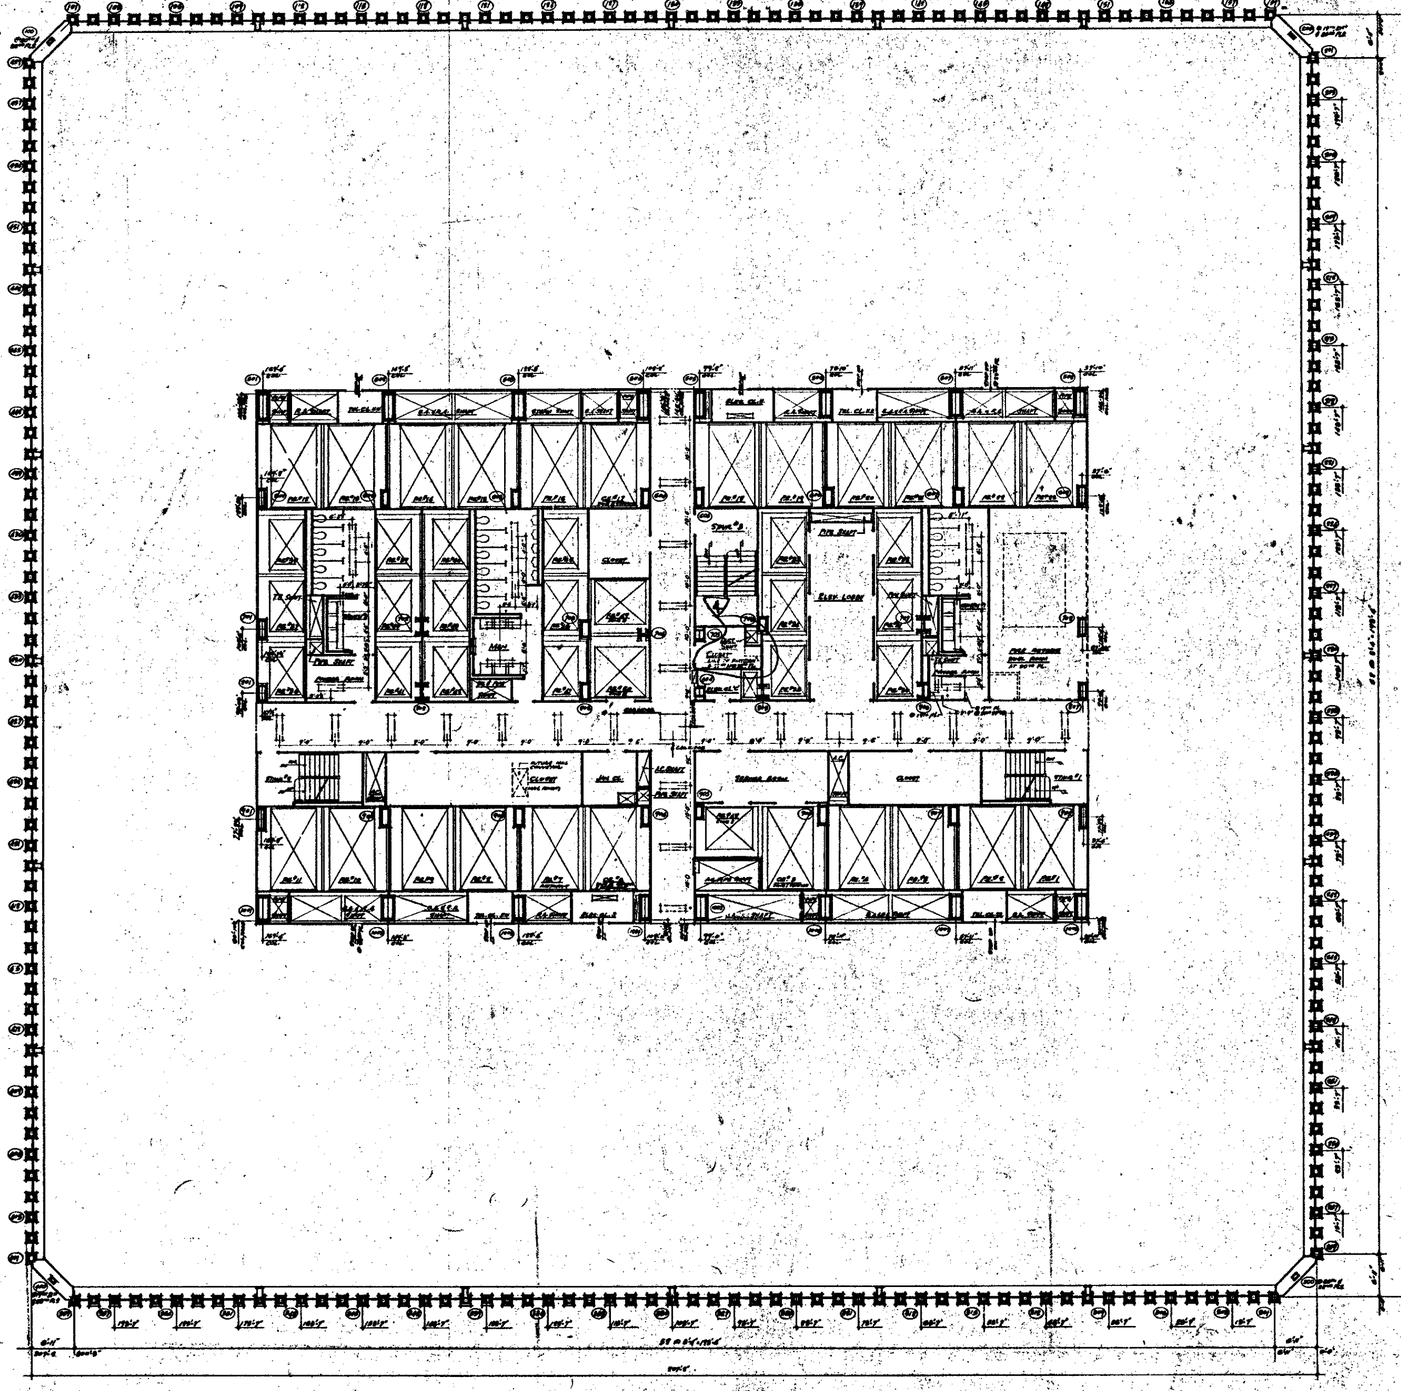


NORTH

NOTES

1. ALL DIMENSIONS SHOWN ON DRAWINGS ARE TO FINISHED SURFACES UNLESS OTHERWISE NOTED.
2. ALL TRADES SERVICES TO BE PERFORMED IN ACCORDANCE WITH BLDG. CODE, A UNION OF N.Y. WITH A JURISDICTION OVER ARCHITECTURAL SPECIFICATIONS FOR TYPE AND ELECTRICAL ENGINEERS AND CONTRACTORS APPROVED BY BUILDING DEPARTMENT AND DEPT. OF PUBLIC WORKS, AND PREFABRICATED.
3. CEILINGS AND TOILET LIMITING AS SHOWN (SEE ALL OTHER LIMITING ARE ELECTRICAL DRAWINGS AND ARCHITECTURAL DETAILS)
4. WHERE UNLESS ELEVATION AND TOP OF SLAB ELEVATIONS ARE GIVEN UNLESS OTHERWISE SHOWN AS NOTED.
5. WORK IN SUSPENDED CEILINGS AS CALLED FOR, SUCH AS IN CLOSETS, STAIR, PLENUM ETC., BOTTOM ELEVATION OF ALL PIPING AND DUCTWORK, SHALL BE MAINTAINED AT 8'-6" ABOVE FINISHED FLOOR, TO PERMIT FULL POTABLE CEILING INSTALLATION AND CLEARANCE OF FULL HEIGHT DOORS.
6. POINT OF PUBLIC OVERLOAD CEILING IS INDICATED THUS: _____

BULLETINS NOT DATED ARE IN CONTRACT BID DRAWING date 5-1-68

1	6-18-70	A-104	D.T.
2	11-6-70	A-105	L.L.
3	1-20-70	A-119	L.L.
4	2-22-71	A-117	[illegible]

REVISIONS

REVISIONS

THE WORLD TRADE CENTER
THE PORT OF NEW YORK AUTHORITY

MINORU YAMASAKI & ASSOCIATES
MINORU YAMASAKI, ARCHITECT

EMERY ROTH & SONS
RICHARD ROTH, ARCHITECT

WORTHINGTON, SKILLING, HELLE & JACKSON
STRUCTURAL ENGINEERS

JAROS, BAUM & BOLLES
MECHANICAL ENGINEERS

JOSEPH R. LORING & ASSOCIATES
ELECTRICAL ENGINEERS

THE PORT OF NEW YORK AUTHORITY
PAVING, UTILITIES, FOUNDATIONS

19TH TO 23RD FLOOR PLAN

SCALE 1/16" = 1'-0"

DATE 12-31-71

A-A-43