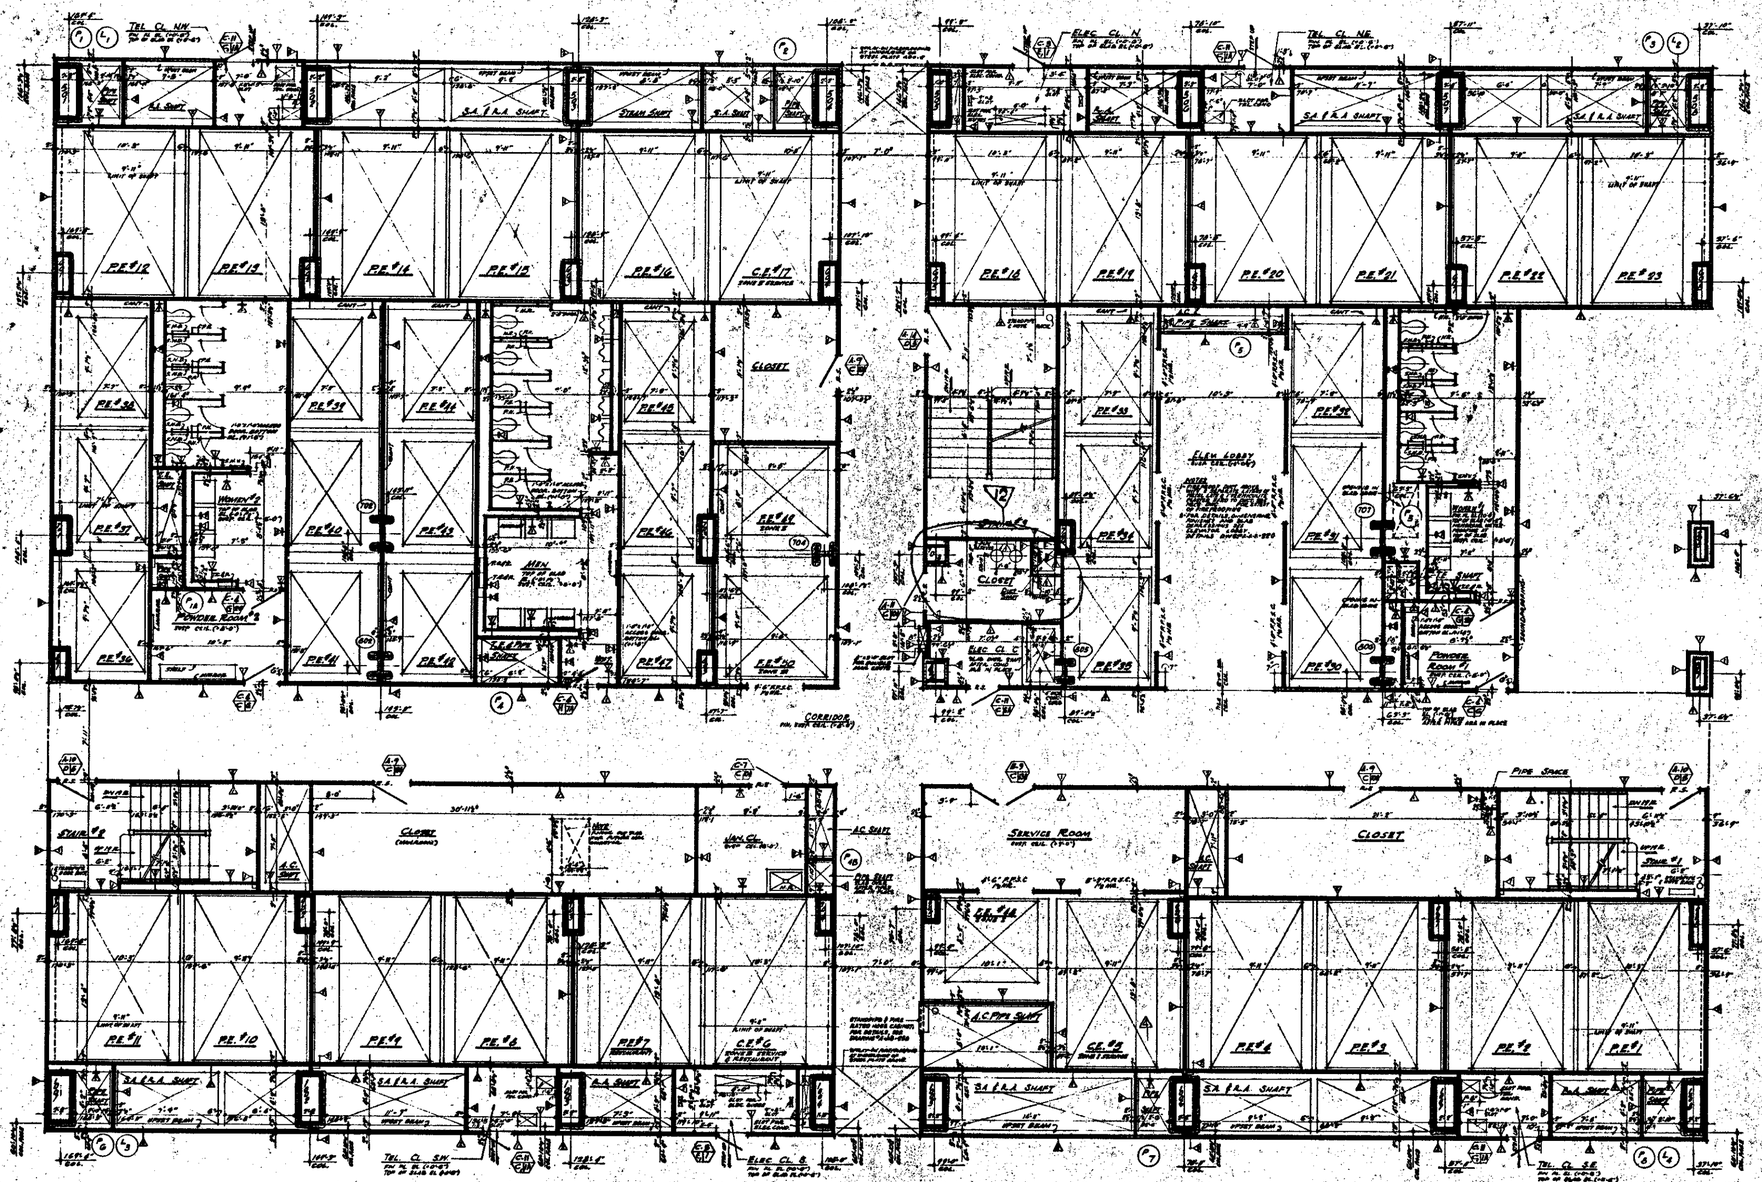


NOTES

1. FOR GENERAL NOTES, KEY TO MATERIALS, SYMBOLS, ABBREVIATIONS, FINISH SCHEDULES, DOOR SCHEDULES AND SCHEDULES OF DRAWINGS SEE DRAWING # A-A-1 TO A-A-16.
2. FOR COMPLETE 8" SCALE FLOOR PLAN SEE DRAWING # A-A-43
3. ALL ELEVATIONS GIVEN THUS (101.0') ARE IN RELATION TO FINISH FLOOR
4. FOR MECHANICAL AND ELECTRICAL LAYOUTS SEE RESPECTIVE ENGINEERS DRAWINGS.
5. FOR TYPICAL STAIR DETAILS SEE DWG#AA-A-206 AND AA-208
6. ALL TRENCH HEADERS TO BE PREPARED AT UNDERSIDE OF SLAB FOR A WIDTH OF 6'-0" WITH A SPRAY-ON TYPE FIREPROOFING. SEE ARCHITECTURAL SPECIFICATIONS FOR TYPE AND ELECTRICAL ENGINEERS AND CONTRACTORS APPROVED SHOP DRAWINGS FOR LOCATION AND EXTENT OF TRENCH HEADER AND FIREPROOFING.
7. FINISH FLOOR ELEVATION / TOP OF SLAB ELEVATIONS ARE SHOWN UNLESS OTHERWISE SHOWN OR NOTED.
8. PLUMB. SUB-CONTRACTOR TO INSTALL AND MAINTAIN TOILETS AND TEMP. DRINKING FOUNTAINS IN EACH LOCATION ACCESSIBLE TO EACH LIVING AREA OF EACH DWELLING SUITE TO BE LOCATED IN ACCORDANCE WITH THIS DRAWING. SEE TYPICAL TOILET DETAILS, DWG. AA-A0-204.
9. WALLS OR CLOSURES DELIVERY AND CALLED FOR, SUCH AS IN CLOSETS, STAIR, MAINTENANCE ETC., BETTER ELEVATION OF ALL EXPOSED AND DECORATIVE SHALL BE MAINTAINED AT 8'-0" ABOVE FINISHED FLOOR, TO PLUMB FOR, PATTERN OR CHANGE INSTALLATION AND CLEARANCE OF 7'-0" HIGH DOORS.
10. EXTENT OF PUBLIC CORRIDOR, CEILING IS INDICATED THUS _____
11. CANTS ARE REQUIRED ON ALL BEAM PROJECTIONS OVER 6" NOMINAL (8" ACTUAL) DIMENSION IN SLAB AS SHOWN. SLOPE SHALL BE MINIMUM 1/8" FROM HORIZONTAL. SEE TYPICAL DETAILS
12. FOR LOCATION OF FIRE, ATTIC & CONTROL EXPANSION AND ARCHITECTURAL PARTITION DETAILS SEE DRAWINGS A-A-2 THRU A-A-8 ETC.

BULLETINS NOT DATED ARE IN THE PROCESS OF COMPLETION

CONTRACT BID DRAWING date 2-7-68

			10	8-8-72	A-78	AM
			9	7-10-72	A-77	LJL
			8	1-20-72	A-55	LJL
			7	1-20-72	A-47	LJL
			6	8-25-69	A-61	A-1
			5	2-20-69	A-56	JLR
			4	2-12-69	A-17	[illegible]
			3	2-12-69	A-23	[illegible]
6	8-8-71	A-204	DT	2	5-1-68	A-10	DG
5	11-2-70	A-105	LJL	1	6-10-68	A-8	DG
NO.	DATE	BUL. NO.	BY	NO.	DATE	BUL. NO.	BY

REVISIONS REVISIONS

APPROVED
CHIEF, PLANNING DIVISION
DATE

THE WORLD TRADE CENTER

THE PORT OF NEW YORK AUTHORITY

MINORU YAMASAKI & ASSOCIATES
MINORU YAMASAKI, ARCHITECT

EMERY ROTH & SONS
RICHARD ROTH, ARCHITECT

WORTHINGTON, SKILLING, HELLE & JACKSON
STRUCTURAL ENGINEERS

JAROS, BAUM & BOLLES
MECHANICAL ENGINEERS

JOSEPH R. LORING & ASSOCIATES
ELECTRICAL ENGINEERS

THE PORT OF NEW YORK AUTHORITY
DAVID, WILLIAMS, FOUNDATION

1/8"=1'-0"

TITLE: 19th FLOOR CORE PLAN

DRAWN	[illegible]	CHECKED	[illegible]
SCALE	1/8"=1'-0"	DATE	2-20-68
PROJECT SUPERVISOR	[illegible]	DATE	[illegible]
DIRECTOR OF ENGINEERING	[illegible]	DATE	[illegible]

A-A-44