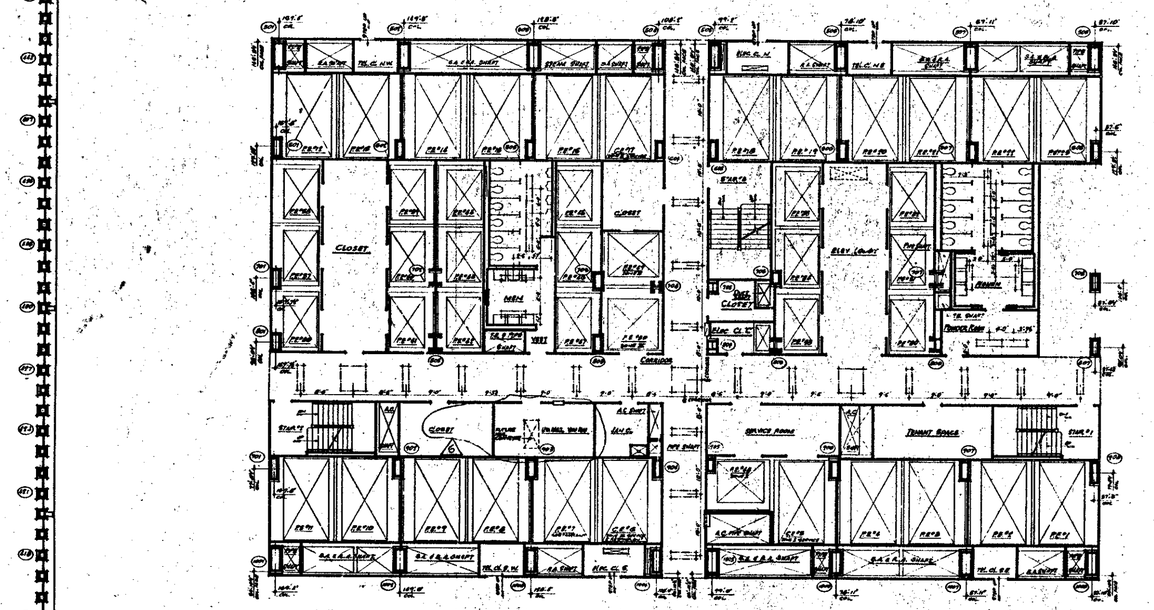


NORTH

Notes:

1. FOR GENERAL NOTES, KEY TO MATERIALS, SYMBOLS, ABBREVIATIONS, ENTRY SCHEDULES, DOOR SCHEDULES AND SHADING OF DRAWINGS SEE DRAWING A-A-1 TO A-A-6
2. FOR GRAPHIC SYMBOLS AND NOTES IN ONE INCH OR ½" SCALE DRAWINGS SEE DRAWING # A-A-17
3. ALL ELEVATIONS GIVEN THUS (19'-0") ARE IN RELATION TO DATUM: ASPHALT
4. FOR MECHANICAL AND ELECTRICAL LAYOUT SEE RESPECTIVE SUBDIVIDED DRAWING #
5. ALL TRENCH HEADERS TO BE FIRE PROOFED AT UNDERSIDE OF SLAB FOR A WIDTH OF 4'-0" WITH A SPRAY-ON TYPE FIREPROOFING SEE ARCHITECTURAL SPECIFICATIONS FOR TYPE AND ELECTRICAL ENGINEERS AND CONTRACTORS APPROVED SHOP DRAWINGS FOR LOCATION AND EXTENT OF TRENCH HEADER AND FIREPROOFING
6. CORRIDOR AND TOILET LIGHTING LAYOUTS AS SHOWN. FOR ALL OTHER LIGHTING SEE ELECTRICAL DRAWINGS AND ARCHITECTURAL DETAILS.
7. FINISH FLOOR ELEVATIONS ARE TOP OF SLAB ELEVATION. ALS (2in1-2) UNLESS OTHERWISE SHOWN OR NOTED.
8. WHERE AIR DIFFUSION CEILINGS ARE CALLED FOR, SUCH TO BE CLOSELY TOOL JOINTED ETC., BOTTOM ELEVATION OF ALL PANELS AND SUSPENSION SHALL BE MAINTAINED AT 8'-0" ABOVE FINISHED FLOOR. TO PROVIDE FOR PIPING AND DUCT INSTALLATION. SEE CLEARANCE OF WALL MOUNTED PANELS.
9. EXTENT OF PUBLIC CORRIDOR CEILING IS INDICATED THUS: ———— ———

BULLETINS NOT DATED ARE IN THE PROCESS OF COMPLETION

CONTRACT NO. 65 DIVISION Bldg. 1 & 2

NO.	DATE	DESCRIPTION	BY
1	6-16-71	A-1170	DBL
2	8-16-71	A-1165	D.P.
3	2-2-72	A-1198	L.J.
4	2-8-72	A-1197	L.J.
5	2-28-72	A-1199	L.J.
6	12-22-72	A-1217	PASS

REVISIONS

APPROVED

CHIEF, PLANNING DIVISION

DATE

THE WORLD TRADE CENTER

THE PORT OF NEW YORK AUTHORITY

MINORU YAMASAKI & ASSOCIATES
MINORU YAMASAKI, ARCHITECT

EMERY ROTH & SONS
RICHARD ROTH, ARCHITECT

WORTHINGTON, SKILLING, HELLE & JACKSON
STRUCTURAL ENGINEERS

JAROS, BAUM & BOLLES
MECHANICAL ENGINEERS

JOSEPH R. LORING & ASSOCIATES
ELECTRICAL ENGINEERS

THE PORT OF NEW YORK AUTHORITY
PAVING, UTILITIES, FOUNDATIONS

TITLE: 24TH FLOOR PLAN

1/8" = 1'-0"

DRAWN		CHECKED	
SCALE	1/8" = 1'-0"	DATE	7-31-67
PROJECT ENGINEER		DATE	
APPROVED		DATE	

A-A-46