
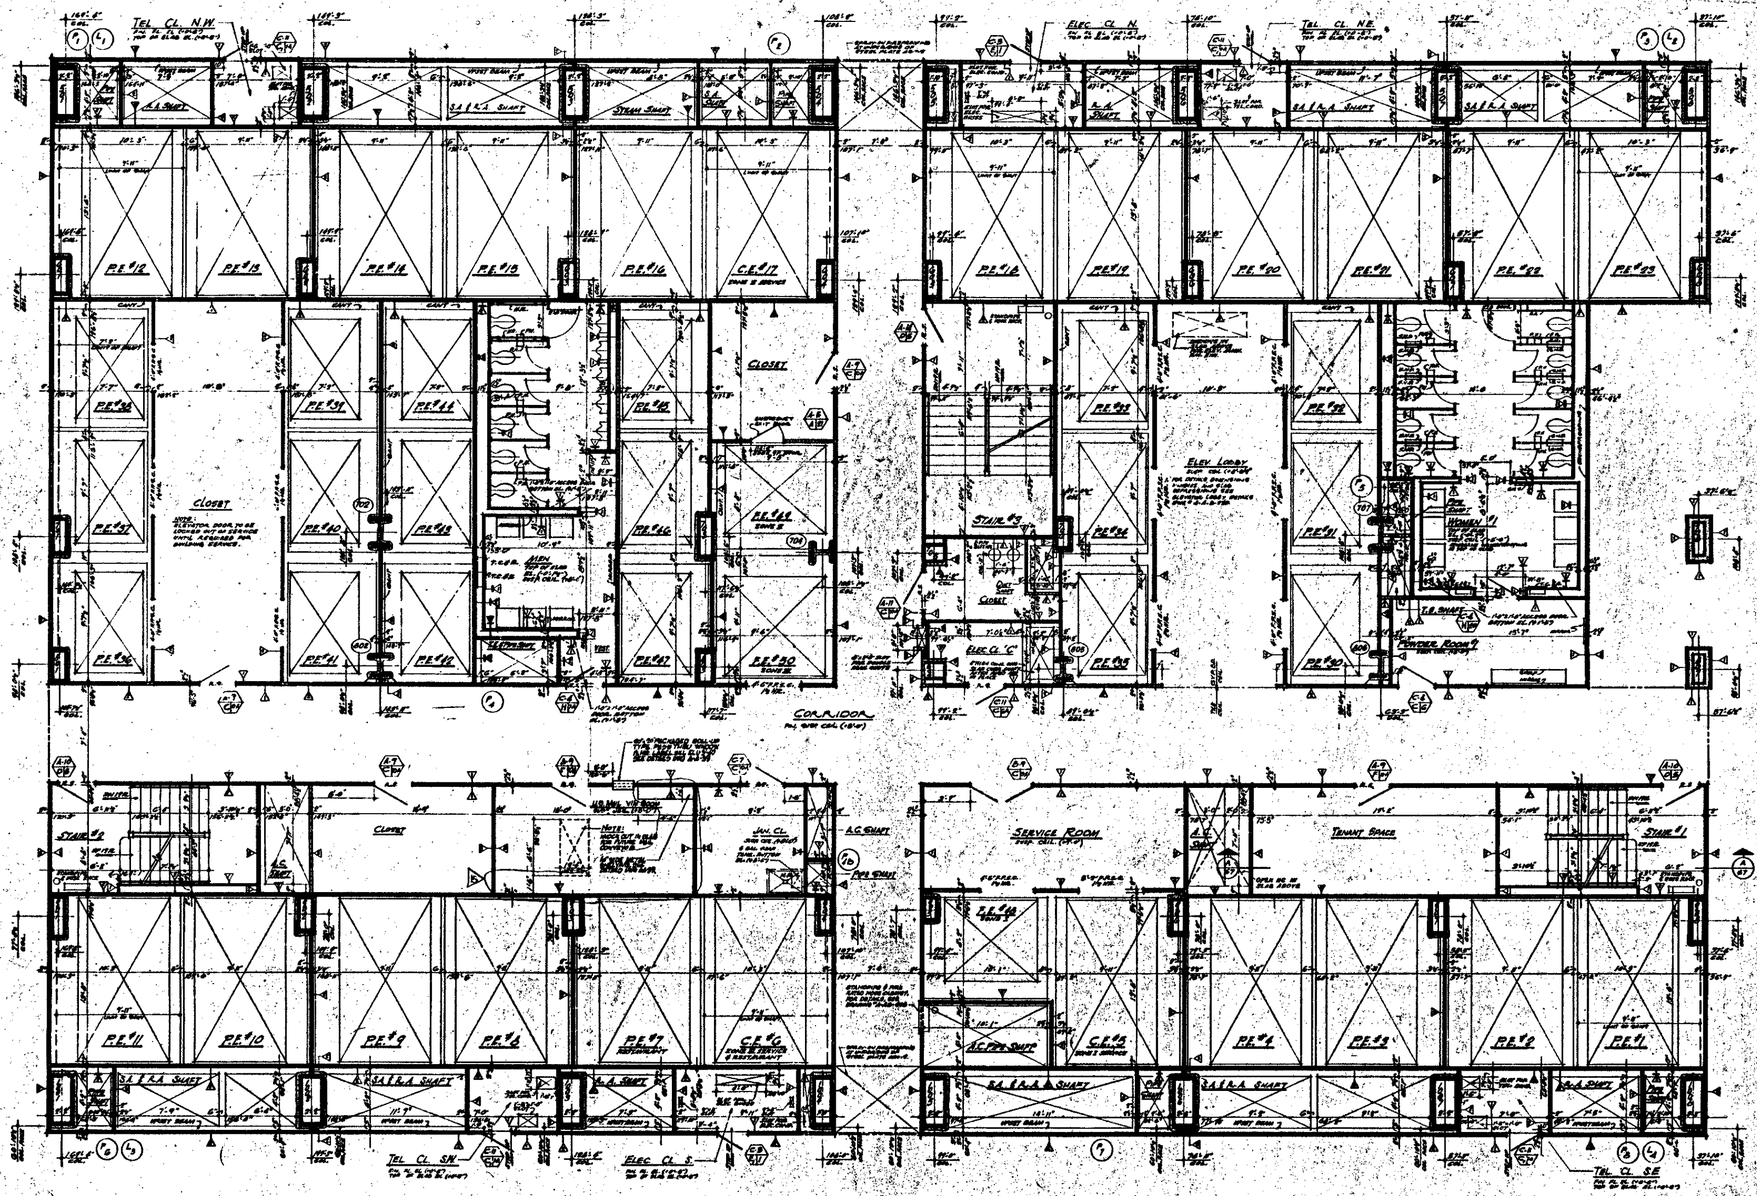


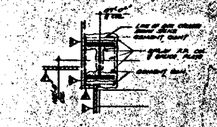

COLUMN DETAILS

NORTH

NOTES

1. FOR GENERAL NOTES, KEY TO MATERIALS, SYMBOLS, ABBREVIATIONS, FINISH SCHEDULES, DOOR SCHEDULES AND ASSEMBLIES OF DRAWINGS SEE DRAWINGS # A-0.1 TO A-1.6
2. FOR COMPLETE 1/8" SCALE FLOOR PLAN SEE DRAWING # A.1-A6
3. ALL ELEVATIONS GIVEN, THUS (10'-0") ARE IN RELATION TO FINISH FLOOR.
4. FOR MECHANICAL AND ELECTRICAL LAYOUTS SEE RESPECTIVE ENGINEERS DRAWINGS
5. FOR TYPICAL STAIR DETAILS SEE DWG. # A.A.2-206 AND A.A.2-602
6. ALL TRENCH HEADERS TO BE PREPARED AT UNDERSIDE OF SLAB FOR A WIDTH OF 6'-0" WITH A SAND-IN TYPE FIREPROOFING SEE ARCHITECTURAL SPECIFICATIONS FOR TYPE AND ELECTRICAL ENGINEERS AND CONTRACTORS ARCHIVE SHOP DRAWINGS FOR LOCATION AND EXTENT OF TRENCH HEADER AND PARAPHERNIA.
7. FINISH FLOOR ELEVATION # TOP OF SLAB, ELEVATIONS ARE (10'-0") UNLESS OTHERWISE SHOWN OR NOTED.
8. PROVIDE LOCK DISPOSERS IN MEN AND WOMEN'S TOILETS AND DISPENSERS AT EACH JANITORS ACCESS DOORS TO BE INSTALLED IN ACCORDANCE WITH THIS DRAWING. SEE TYPICAL TOILET DETAILS DRAWING # A-AB-606.
9. WHERE NO SUSPENDED CEILINGS ARE CALLED FOR, BOTH AT P. CONCRETE STRUCTURES ETC. SURFACES OF SLABS AND SOFFITS SHALL BE PAINTED AT FIRST FINISHED FLOOR, TO REMOVE FOR FUTURE CEILING INSTALLATION AND CLEANING OF SLAB ABOVE.
10. EXTENT OF PUBLIC CORRIDOR CEILING IS INDICATED THUS: - - - - - - - -
11. CANTS ARE PROVIDED ON ALL BEAM PERIMETERS OVER 12" NOMINAL (ACTUAL) DIMENSION IN ELEVATOR SHAFTS AND SMALL BE MINIMUM 3/4" FROM ALL HORIZONTAL SURFACES. SEE TYPICAL DETAILS.
12. FOR FIRE PROOFING OF FREE STANDING COLUMNS AND TYPICAL PARTITION DETAILS SEE DRAWINGS A-AB 606 THRU A-AB-616.

BULLETINS NOT DATED ARE OF THE PROCESS OF COMPLETION

CONTRACT	BID	DRAWING date 2-2-66
		A-0.1
		A-0.2
		A-0.3
		A-0.4
		A-0.5
		A-0.6
11-12-74	A-315	A-1.1
8-15-73	A-110	A-1.2
2-26-71	A-106	A-1.3
8-17-70	A-103	A-1.4
11-6-70	A-102	A-1.5

REVISIONS			REVISIONS		
NO.	DATE	DESCR. NO. BY	NO.	DATE	DESCR. NO. BY
1	11-6-70	A-69	L.L.		
2	1-20-71	A-81	L.L.		
3	1-20-71	A-88	L.L.		
4	1-20-71	A-87	E.C.		
5	5-19-71	A-91	A.T.K.		
6	9-23-71	A-96	R.L.		
7	5-22-72	A-17	[illegible]		
8	5-22-72	A-23	[illegible]		
9	11-1-73	A-11	M.M.		
10	5-1-74	A-10	D.G.		

APPROVED

CHIEF, PLANNING DIVISION

DATE

THE WORLD TRADE CENTER

THE PORT OF NEW YORK AUTHORITY

MINORU YAMASAKI & ASSOCIATES
MINORU YAMASAKI, ARCHITECT

EMERY ROTH & SONS
RICHARD ROTH, ARCHITECT

WORTHINGTON, SKILLING, HELLE & JACKSON
ARTHUR G. ROTH, ARCHITECT

JAROS, BAUM & BOLLES
HESSEL GOLDMAN, ENGINEER

JOSEPH R. LORING & ASSOCIATES
LIGHTING CONSULTANTS

THE PORT OF NEW YORK AUTHORITY
PAVING, UTILITIES, FOUNDATIONS

TITLE: 24th Floor Col. PLAN

SCALE: 1/8" = 1'-0"

DATE: [illegible]

PROJECT NO.: [illegible]

DRAWING NO.: A.A. 47