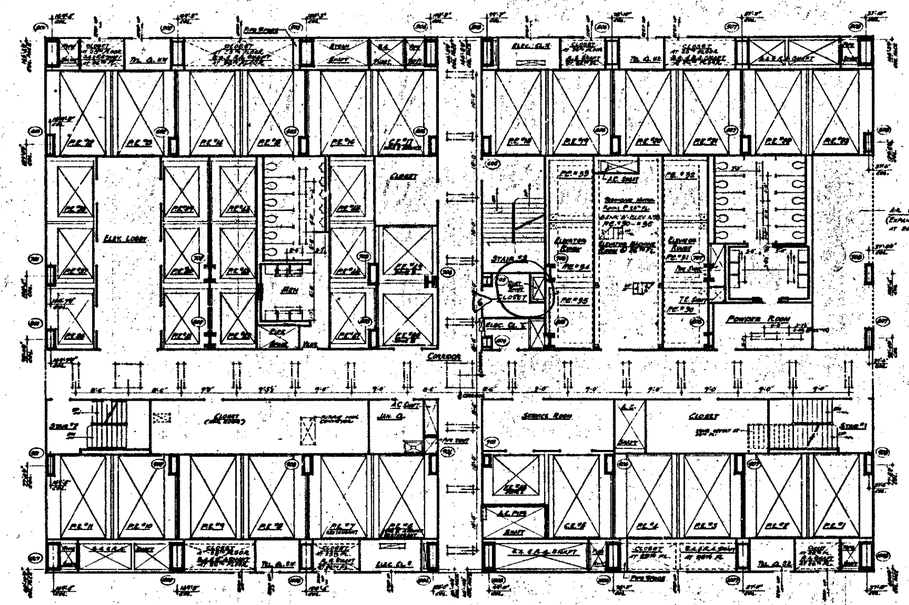


North

NOTES

1 – FOR GENERAL NOTES, KEY TO MATERIALS, SYMBOLS, ABBREVIATIONS, FINISH SCHEDULE, DOOR SCHEDULE AND SCHEDULES OF DRAWINGS SEE DRAWING A-0-1 TO A-0-4

2 – FOR COMPLETE DIMENSIONS AND NOTES IN CORE AREA SEE 1/8" SCALE CORE DRAWINGS A-0-95 & A-0-96

3 – ALL ELEVATIONS GIVEN THUS (+1'-0"-0") ARE IN RELATION TO FINISH FLOOR

4 – FOR MECHANICAL AND ELECTRICAL LAYOUTS SEE RESPECTIVE ENGINEERS DRAWINGS

5 – ALL TRENCH HEADERS TO BE FIREPROOFED AT UNDERSIDE OF SLAB FOR A WIDTH OF 4'-0" WITH A SPRAY-ON TYPE FIREPROOFING. SEE ARCHITECTURAL SPECIFICATIONS AND ELECTRICAL ENGINEERS AND CONTRACTORS APPROVED SHOP DRAWINGS FOR LOCATION AND EXTENT OF TRENCH HEADER AND FIREPROOFING

6 – CORRIDOR AND TOILET LIGHTING LAYOUTS AS SHOWN. FOR ALL OTHER LIGHTING SEE ELECTRICAL DRAWINGS AND ARCHITECTURAL DETAILS

7 – FINISH FLOOR ELEVATION AND TOP OF SLAB ELEVATIONS ARE (29'-0") UNLESS OTHERWISE SHOWN OR NOTED

8 – WHERE NO SUSPENDED CEILINGS ARE CALLED FOR, SUCH AS IN CLOSETS, STAIR, TOILETS ETC. BOTTOM ELEVATION OF ALL PIPING AND ELECTRICAL SHALL BE MAINTAINED AT 8'-6" TO ALLOW FOR PIPING COILING INSTALLATION AND CLEARANCE OF FULL HEIGHT DOORS.

9 – EXTENT OF PUBLIC CORRIDOR CEILING IS INDICATED THUS: ———.———

BULLETINS NOT DATED ARE IN THE PROCESS OF COMPLETION

CONTRACT NO. DRAWING date 8-2-68

NO.	DATE	DWG. NO.	BY
1	6-18-71	A-18A	D-S
2	11-8-70	A-10B	L.A.
3	1-30-70	A-8B	L.A.
4	2-20-69	A-17	HMM
5	2-12-69	A-5	D-S
6	2-18-68		J.V.L.

REVISIONS

APPROVED

CHIEF, PLANNING DIVISION

DATE

THE WORLD TRADE CENTER

THE PORT OF NEW YORK AUTHORITY

MINORU YAMASAKI & ASSOCIATES
MINORU YAMASAKI, ARCHITECT

WORTHINGTON, SKILLING, HELLE & JACKSON
STRUCTURAL ENGINEERS

JOSEPH R. LORING & ASSOCIATES
ELECTRICAL ENGINEERS

EMERY ROTH & SONS
RICHARD ROTH, ARCHITECT

JAROS, BAUM & BOLLES
MECHANICAL ENGINEERS

THE PORT OF NEW YORK AUTHORITY
PAVING, UTILITIES, FOUNDATIONS

TITLE: 25TH & 26TH FLOOR PLAN

1/8" = 1'-0"

DRAWN		CHECKED	
SCALE	1/8"=1'-0"	DATE	7-31-67
PROJECT NUMBER		SHEET	OF
DRAWING NUMBER	A-A-48		