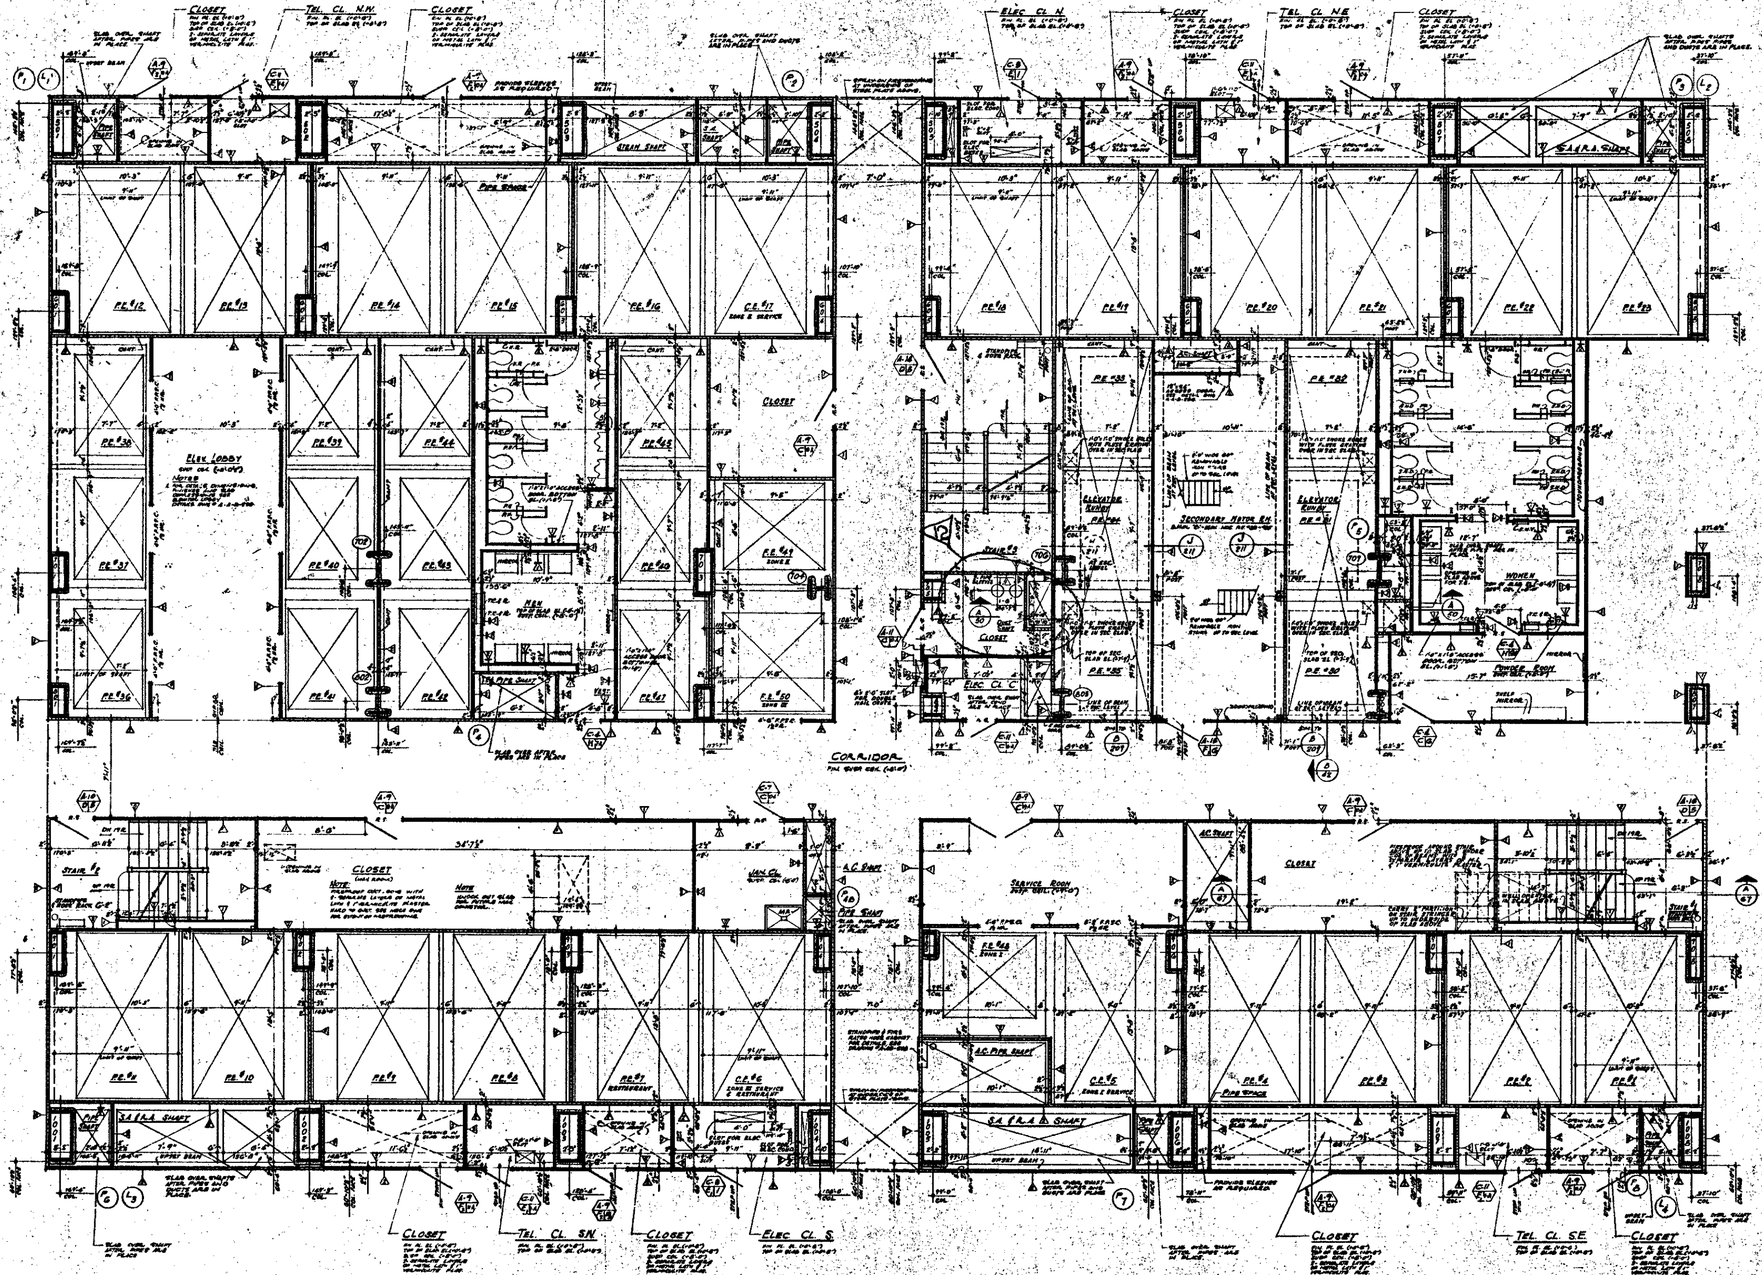


NOTES:

1. FOR GENERAL NOTES, KEY TO MATERIALS, SYMBOLS, ABBREVIATIONS, FINISH SCHEDULES, DOOR SCHEDULES AND SCHEDULES OF DRAWINGS SEE DRAWINGS A-0.0-1 TO A-0.0-5
2. FOR COMPLETE 8" SCALE FLOOR PLAN SEE DRAWING A-0.0-50
3. ALL ELEVATIONS GIVEN THUS (100.0') ARE IN RELATION TO FINISH FLOOR.
4. FOR MECHANICAL AND ELECTRICAL LAYOUTS SEE RESPECTIVE ENGINEERS DRAWINGS.
5. FOR TYPICAL STAIR DETAILS SEE DWGS. A-0.0-206 AND A-0.0-208
6. ALL TRENCH HEADERS TO BE FIREPROOFED AT UNDERSIDE OF SLAB FOR A WIDTH OF 4'-0" WITH A SPRAY-ON TYPE FIREPROOFING. SEE ARCHITECTURAL SPECIFICATIONS FOR TYPE AND ELECTRICAL ENGINEERS AND CONTRACTORS APPROVED SHOP DRAWINGS FOR LOCATION AND EXTENT OF TRENCH HEADER AND FIREPROOFING.
7. FINISH FLOOR ELEVATION (TOP OF SLAB ELEVATIONS ARE GIVEN) UNLESS OTHERWISE SHOWN ON NOTED.
8. PILOT OR STAY DISTRIBUTE IN NEW AND ADJACENT TOILETS AND DEPRESSED AT BARN LIMITED ACCESS ROOMS TO GIVE DISPENSER VALVES TO BE LOCATED IN ACCORDANCE WITH TYPE CONDITIONS, SEE PLUMBING SPECIFICATIONS SECTION P-1.1-2.04.
9. WHERE NO OVERHEAD CEILINGS ARE CALLED FOR, SUCH AS IN CLOSETS, SHAFTS, RECESSES ETC., BOTTOM ELEVATION OF ALL PIPING AND DUCTWORK SHALL BE MAINTAINED AT 8'-6" TO PERMIT ANY FUTURE CEILING INSTALLATION AND CLEARANCE OF FULL HEIGHT DOORS.
10. EXTENT OF PUBLIC CORRIDOR CEILING IS INDICATED THUS: _____
11. CANTS ARE ASSUMED ON ALL BEAM PROJECTIONS OVER 24" NOMINAL DEPTH AND ALL ELEVATOR SHAFTS AND SHALL BE MINIMUM 30° FROM HORIZONTAL. SEE TYPICAL DETAILS.
12. FOR FIREPROOFING OF FREE STANDING COLUMNS AND TYPICAL PARTITION DETAILS SEE DRAWINGS A-0.0-206 THRU A-0.0-208.

BUILDINGS NOT DATED ARE IN THE PROCESS OF COMPLETION

CONTRACT BID DRAWING date 6-9-68

			1	1-20-70	A-21	L.L.
			2	1-30-70	A-22	L.L.
			3	1-30-70	A-27	L.C.
			4	5-18-69	A-15	D.L.
			5	7-10-69	A-21	P.T.
			6	7-29-69	A-26	D.L.
			7	8-22-69	A-17	WWL
			8	8-1-69	A-10	D.G.
1	6-18-71	A-1.06	9	6-20-68	A-5	D.G.
2	8-2-72	A-1.05	10	8-8-68	A-4	W.L.

NO.	DATE	DWG. NO.	BY

REVISIONS

NO.	DATE	DWG. NO.	BY

REVISIONS

APPROVED:

CHIEF, PLANNING DIVISION

DATE

THE WORLD TRADE CENTER

THE PORT OF NEW YORK AUTHORITY

MINORU YAMASAKI & ASSOCIATES
MINORU YAMASAKI, ARCHITECT

EMERY ROTH & SONS
RICHARD ROTH, ARCHITECT

WORTHINGTON, SKILLING, HELLE & JACKSON
STRUCTURAL ENGINEERS

JAROS, BAUM & BOLLES
MECHANICAL ENGINEERS

JOSEPH R. LORING & ASSOCIATES
ELECTRICAL ENGINEERS

THE PORT OF NEW YORK AUTHORITY
PAVEMENT, UTILITIES, TUNNELS, LIGHTING

1/8" = 1'-0"

TITLE: 25TH FLOOR CORE PLAN

DRAWN		CHECKED	
SCALE	1/8"=1'-0"	DATE	7-9-68
PROJECT NUMBER		SHEET	
DRAWING NUMBER	A-A-49		