
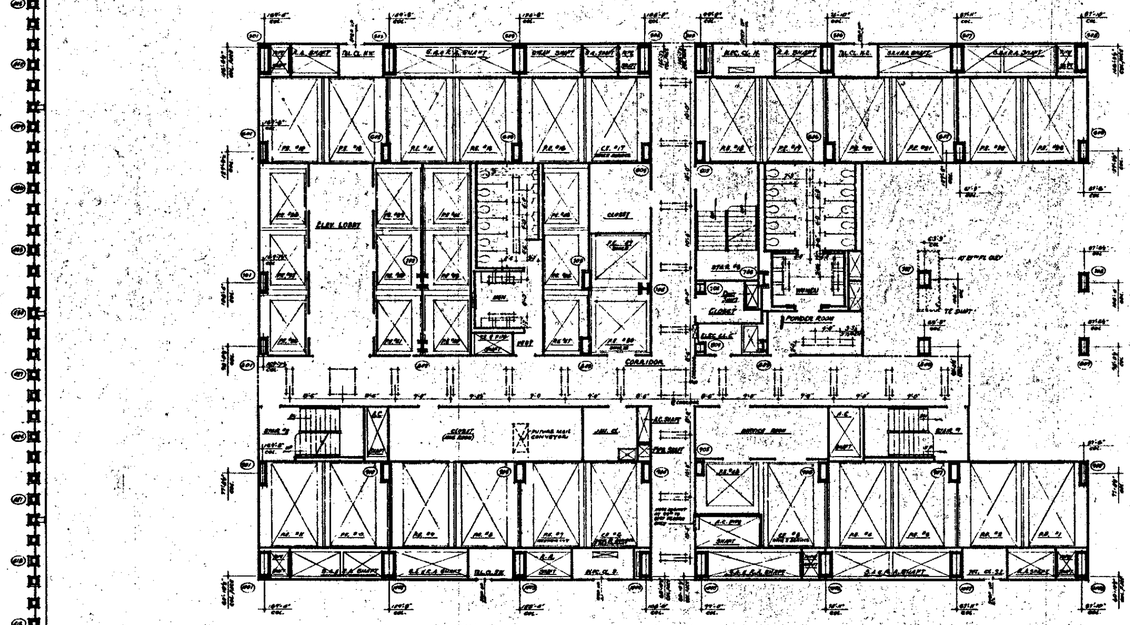


NORTH

NOTES

1. FOR GENERAL NOTES, SEE 1ST INTERIOR SYMBOL, ABBREVIATIONS, DOOR SCHEDULE, DOOR DETAILS AND GENERAL NOTES, DRAWING # A-A1.10 TO A-A1.13.
2. FOR COMPLETE DIMENSIONS REFER TO CORE AREA: SEE A-A1.11 WORK CORE AREA DRAWING # A-A1.02.
3. ALL ELEVATIONS SHOWN THUS (+0'-0") ARE AT CREATING IN FINISHED FLOOR.
4. FOR MECHANICAL AND ELECTRICAL LAYOUTS SEE REFERENCE DRAWINGS BELOW.
5. ALL TRENCH HEADERS TO BE PRESTRIPPED AT UNDERSIDE OF SLAB FOR A WIDTH OF 2'-0" WITH A STRAIGHT TYPE PRESTRIPPING. SEE ARCHITECTURAL SPECIFICATIONS AND ELECTRICAL ENGINEERS AND CONTRACTORS APPROVED SHOP DRAWINGS FOR LOCATIONS AND LAYOUT OF TRENCH HEADER AND PRESTRIPPING.
6. CORRIDOR AND TOILET CEILINGS LAYOUTS AS SHOWN FOR ALL OTHER CEILINGS SEE ELECTRICAL DRAWINGS AND ARCHITECTURAL DETAILS.
7. FINISH FLOOR ELEVATION AND TOP OF SLAB ELEVATION ARE FIXED UNLESS OTHERWISE SHOWN OR NOTED.
8. WHERE NO SUSPENDED CEILINGS ARE CALLED FOR, SUCH AS IN CLOSETS, STAIR, VESTIBULES ETC., BOTTOM ELEVATION OF ALL BEAMS AND DUCTWORK SHALL BE MAINTAINED AT 8'-6" ABOVE FINISHED FLOORS, TO PROVIDE FOR FUTURE INSTALLATION AND CLEARANCE FULL HEIGHT CEILINGS.
9. EXTENT OF PUBLIC CORRIDOR CEILING IS INDICATED THUS: _____

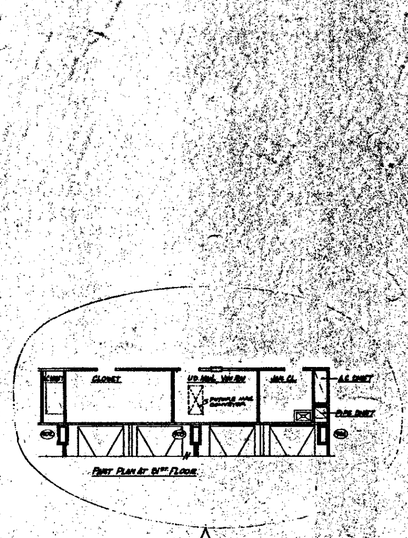

5

BULLETINS NOT DATED ARE IN THE PROCESS OF COMPLETION

CONTRACT NO. DRAWING Mod. 6-9-66

NO.	DATE	SUL. NO.	BY
6	6-15-71	A-130	GBL
5	6-15-71	A-126	DT
4	11-6-70	A-119	L.L.
3	1-26-70	A-88	L.L.
2	5-27-70	A-17	Amm.

REVISIONS

APPROVED
CHIEF, PLANNING DIVISION
DATE

THE WORLD TRADE CENTER
THE PORT OF NEW YORK AUTHORITY

MINORU YAMASAKI & ASSOCIATES
MINORU YAMASAKI, ARCHITECT

WORTHINGTON, SKILLING, HELLE & JACKSON
STRUCTURAL ENGINEERS

JOSEPH R. LORING & ASSOCIATES
ELECTRICAL ENGINEERS

EMERY ROTH & SONS
RICHARD ROTH, ARCHITECT

JAROS, BAUM & BOLLES
MECHANICAL ENGINEERS

THE PORT OF NEW YORK AUTHORITY
HAVENS, UTILITIES, FOUNDATIONS

1/8"=1'-0"

TITLE
27TH TO 31ST FLOOR PLAN

DRAWN		CHECKED	
SCALE	1/8"=1'-0"	DATE	7 SHEET
PROJECT NUMBER		SHEET	OF
DRAWING NUMBER	A-A-51		