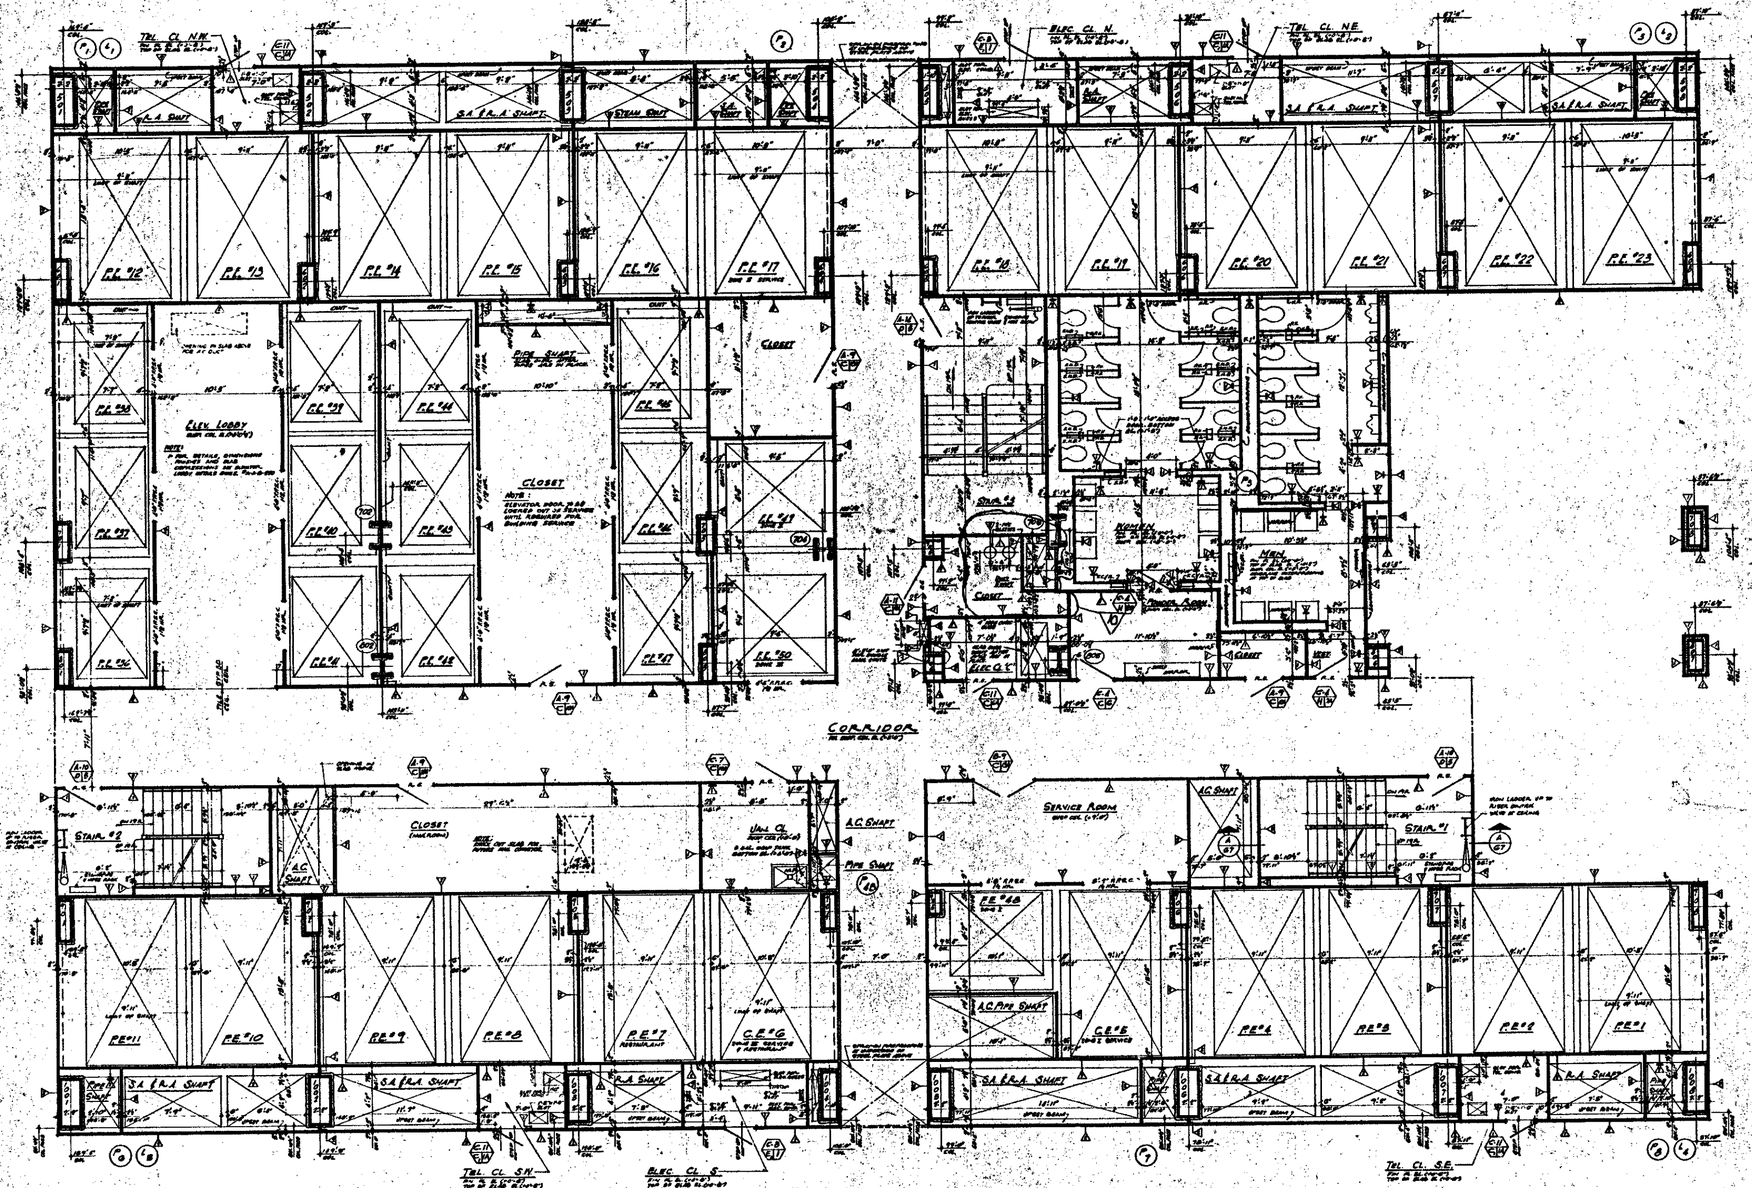


NORTH

NOTES

1. FOR GENERAL NOTES, KEY TO MATERIALS, SYMBOLS, ABBREVIATIONS, FINISH SCHEDULES, DOOR SCHEDULES AND SCHEDULES OF DRAWINGS SEE DRAWINGS # A-A-1 TO A-A-5
2. FOR COMPLETE 8" SCALE FLOOR PLAN SEE DRAWING # A-A-52
3. ALL ELEVATIONS GIVEN (SUCH CLG.) ARE IN RELATION TO FINISH FLOOR.
4. FOR MECHANICAL AND ELECTRICAL LAYOUTS SEE PERSPECTIVE ENGINEERS DRAWINGS
5. FOR TYPICAL STAIR, DETAILS SEE STAIR PLAN & SECTION # A-A-50 & 51
6. ALL TRENCH HEADERS TO BE FIREPROOFED AT UNDERSIDE OF SLAB FOR A WIDTH OF 4'0" WITH A SPRAY-ON TYPE FIREPROOFING. SEE ARCHITECTURAL SPECIFICATIONS FOR TYPE AND ELECTRICAL ENGINEERS AND CONTRACTORS APPROVED SHOP DRAWINGS FOR LOCATION AND EXTENT OF TRENCH HEADER AND FIREPROOFING.
7. FINISH FLOOR ELEVATION & TOP OF SLAB ELEVATIONS SHALL BE CONSTANT UNLESS OTHERWISE SHOWN OR NOTED.
8. PROVIDE GRAB BARS/RAILS IN MEN AND WOMEN'S TOILETS, ONE INSTALLED AT EACH LAVATORY ADJACENT DOORS TO EACH FIXTURE, MOUNTED AT HEIGHTS IN ACCORDANCE WITH THIS DRAWING AND TYPICAL TOILET DETAILS, DRAWING # A-A-54.
9. WHERE NO DIMENSIONS GIVEN, ARE CHECKED FOR SHOP DRAWINGS OF CABINETS, STONE PANELING ETC., BOTTOM ELEVATION OF ALL PANELING SHALL BE CONSTANT, TO BE 4'-0" ABOVE FINISHED FLOOR, TO ENCLOSE ALL PIPING, CONDUIT INSTALLATION AND CLEARANCE OF FULL ADJACENT DOORS.
10. EXTENT OF PUBLIC CORRIDOR CEILING IS INDICATED THUS
11. GRADES ARE ASSUMED ON ALL SIDEWALKS RUNNING OVER 10% MINIMAL (EXTERNAL) DIMENSIONS IN ELEVATION, GRADES AND SHALL BE MAINTAIN 2% FROM HORIZONTAL. SEE TYPICAL DETAILS.
12. FOR DIMENSIONS OF FREE STANDING COLUMNS AND TYPICAL PARTITION DETAILS, SEE DRAWINGS A-A-54 THRU A-A-57.

BUILDING NOT DATED ARE IN THE PROCESS OF COMPLETION

CONTRACT NO. DRAWING date 5-9-68

NO.	DATE	REVISIONS	BUL. NO.	BY
1	6-18-71	A-1168	DT
2	5-13-70	A-178	A.M.
3	1-30-70	A-91	L.A.
4	8-30-70	A-88	L.A.
5	1-30-70	A-67	K.C.
6	5-15-69	A-81	K.T.A.
7	5-30-69	A-76	Kam.
8	7-24-69	A-77	K.C.
9	8-29-69	A-75	Kam.
10	8-1-68	A-40	D.G.

APPROVED
CHIEF, PLANNING DIVISION
DATE

REGISTERED ARCHITECT

THE WORLD TRADE CENTER
THE PORT OF NEW YORK AUTHORITY

MINORU YAMASAKI & ASSOCIATES
MINORU YAMASAKI, ARCHITECT

WORTHINGTON, SKILLING, HELLE & JACKSON
STRUCTURAL ENGINEERS

JOSEPH R. LORING & ASSOCIATES
ELECTRICAL ENGINEERS

EMERY ROTH & SONS
RICHARD ROTH, ARCHITECT

JAROS, BAUM & BOLLES
MECHANICAL ENGINEERS

THE PORT OF NEW YORK AUTHORITY
PLUMB. UTILITIES, FOUNDATIONS

TITLE: 32nd FLOOR CORE PLAN

DRAWN		CHECKED	
SCALE	1/8" = 1'-0"	DATE	2-26-68
PROJECT ENGINEER		SHEET	OF
DRAWING NO.	A-A-54		