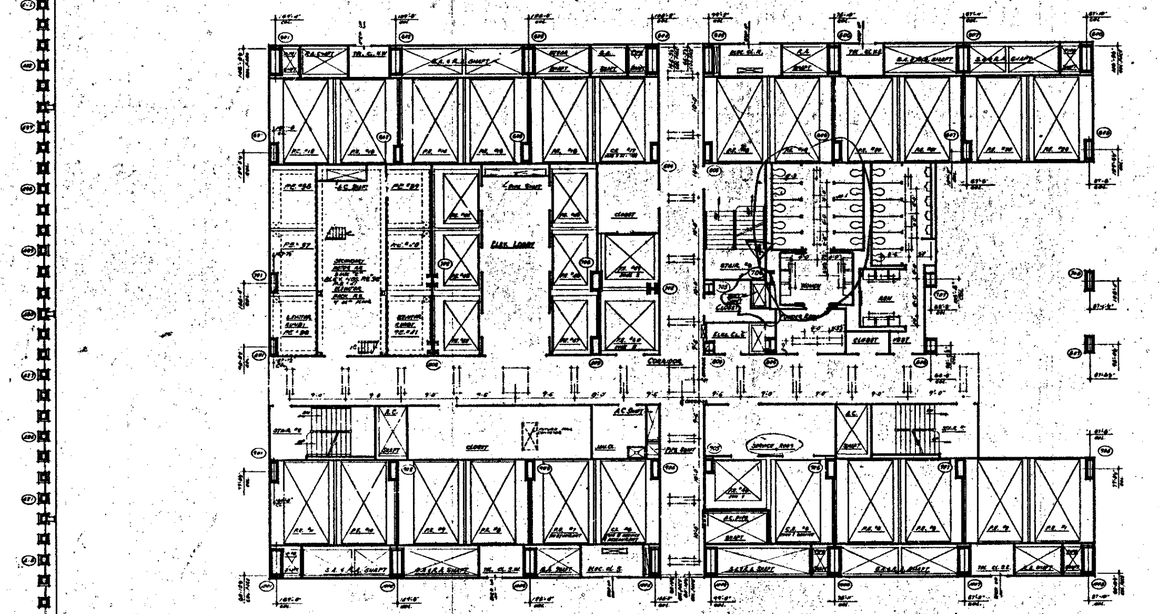


NORTH

NOTES

1. FOR GENERAL NOTES, KEY TO MATERIALS, SYMBOLS, ABBREVIATIONS, FINISH SCHEDULES, DOOR SCHEDULES, AND SYMBOLS OF DRAWINGS SEE DRAWING P-A-1 TO P-A-8
2. FOR COMPLETE DIMENSIONS AND NOTES IN CORE AREA SEE "A" SERIES (NOW READING P-A-9 AND A-A-57)
3. ALL DIMENSIONS GIVEN FROM, TO FACE OF PARTITIONS, FACE OF MASONRY OR FACE OF CONCRETE UNLESS OTHERWISE NOTED.
4. FOR MECHANICAL AND REFRIGERATION LAYOUTS AND DIAGRAMMATIC SCHEMES SEE "M" DRAWINGS.
5. ALL TRENCHES UNLESS TO BE PERMANENTLY AT UNDERSIDE OF SLAB FOR A WIDTH OF 5'-0" WITH A DEPTH OF 1'-0" BELOW TOP OF SLAB. SEE "S" DRAWINGS FOR STRUCTURAL REQUIREMENTS FOR TYPE AND ELECTRICAL SERVICES AND CIRCULATION APPROVED SHOP DRAWINGS FOR LOCATION AND EXTENT OF TRENCH HEADER AND PARTITIONING.
6. CORRIDOR AND TOILET LIGHTING LAYOUTS AS SHOWN. FOR ALL OTHER LIGHTING SEE ELECTRICAL DRAWINGS AND ARCHITECTURAL DETAILS. ENTRY, PENDEL ELEVATION AND TYP. OF "LIFE ELEVATORS ARE (10 O) (HC 24, STRETCHER) CAPACITY (PC 1,371) - 14
7. MIDDLE 10 SUSPENDED CEILINGS ARE CALLED FOR, SUCH AS A CLOSURE, STAIR ENCLOSURES ETC., BOTTOM ELEVATION OF ALL DUCTWORK, PIPING, ETC. MAINTENANCE AT 8'-6" ABOVE FINISHED FLOOR, TO PROVIDE FOR FUTURE CEILING INSTALLATION AND CLEARANCE OF FULL HEIGHT DOORS.
8. ENTRY TO PUBLIC TOILETS, SEE DWG. P-A-1 FOR TYPICAL TOILET ENTRANCE

SOLUTIONS NOT DATED ARE IN "THE PROCESS OF COMPLETION"

CONTRACT	BID	DRAWING	date 6-7-68

NO.	DATE	DESCRIPTION	BY
A	6-10-70	A-56	D.T.
A	5-6-70	A-55	L.A.
A	1-20-70	A-55	L.J.
A	7-22-69	A-17	L.J.

REVISIONS

REVISIONS

APPROVED

CHIEF, PLANNING DIVISION

DATE

THE WORLD TRADE CENTER

THE PORT OF NEW YORK AUTHORITY

MINORU YAMASAKI & ASSOCIATES
MINORU YAMASAKI, ARCHITECT

EMERY ROTH & SONS
RICHARD ROTH, ARCHITECT

WORTHINGTON, SKILLING, HELLE & JACKSON
STRUCTURAL ENGINEERS

JAROS, BAUM & BOLLES
MECHANICAL-ELECTRICAL

JOSEPH R. LORING & ASSOCIATES
ELECTRICAL ENGINEERS

THE PORT OF NEW YORK AUTHORITY
(PAVING, UTILITIES, FOUNDATIONS)

TITLE: 33rd & 34th FLOOR PLAN

DESIGN		DRAWN	
SCALE	1/16"=1'-0"	DATE	12-1-67
PROJECT NUMBER		SHEET	OF
DRAWING NUMBER	A-A-55		