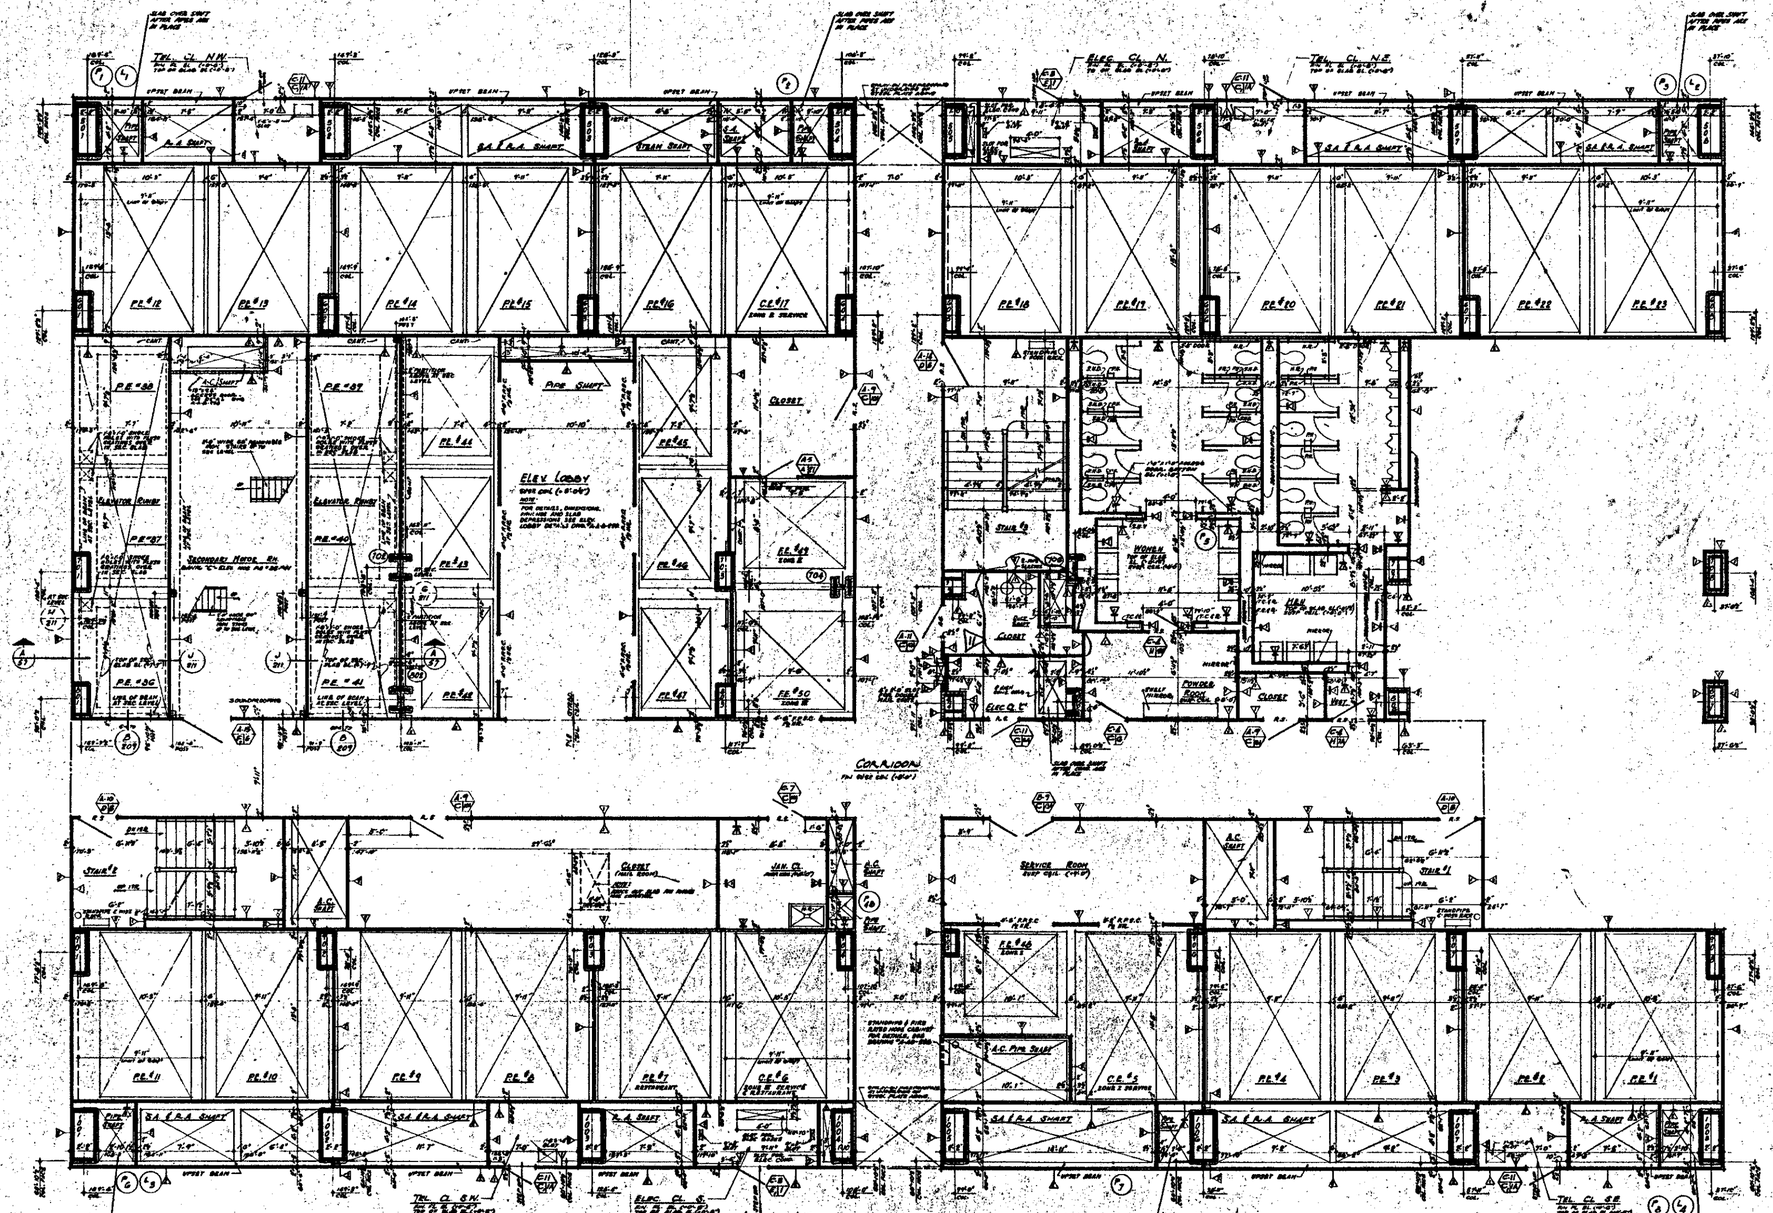


NOTES

1. FOR GENERAL NOTES, KEY TO MATERIALS, SYMBOLS, ABBREVIATIONS, FINISH SCHEDULE, DOOR SCHEDULE AND SCHEDULE OF DRAWINGS SEE DRAWINGS # A-1.1 TO A-1.6
2. FOR COMPLETE '8' SCALE PLAN SEE DRAWING # A.A-55
3. ALL ELEVATIONS GIVEN THUS (104'0") ARE IN RELATION TO FINISH FLOOR
4. FOR MECHANICAL AND ELECTRICAL LAYOUTS SEE RESPECTIVE ENGINEERS DRAWINGS.
5. FOR TYPICAL STAIR DETAILS SEE DWG # A.A-204 (A.A-205
6. ALL TRENCH HEADERS TO BE FIREPROOFED AT UNDERSIDE OF SLAB FOR A WIDTH OF 2'-0" + 1" + 2 SPRAY-ON TYPE FIREPROOFING SEE ARCHITECTURAL SPECIFICS" A-3 FOR TYPE AND ELEC. ENGINEERS AND CONTRACTORS APPROVED SHOP DWG FOR LOCATION AND EXTENT OF TRENCH HEADS AND FIREPROOFING
7. FINISH FLOOR ELEVATION (TOP OF SLAB ELEVATIONS ARE GIVEN) UNLESS OTHERWISE SHOWN OR NOTED.
8. PARTITIONS SHOWN ON ARE AND SHOWN DOTTED, ARE SUPPORTED AT EACH FLOOR LEVEL ON STEEL BEAMS AND ARE NOT TO BE LOCATED IN ANY WAY ON FLOOR SLAB
9. WHERE NO SUSPENDED CEILINGS ARE CALLED FOR, SUCH AS IN CLOSETS, STAIR PASSAGE ETC, BOTTOM ELEVATION OF ALL PIPES AND ELECTRICAL SHALL BE MAINTAINED AT 8'-0" ABOVE FINISH FLOOR. FOR FUTURE CEILING INSTALLATION AND CLEARANCE OF FREE HEIGHT ROOMS
10. EXTENT OF PUBLIC CORRIDOR CEILING IS INDICATED THUS [illegible]
11. CANTS ARE REQUIRED AT ALL BEAM PROJECTIONS OVER 6" HEIGHT (EXCEPTING DIVISIONS IN ELEVATOR SHAFTS AND SHALL BE MINIMUM 7/8" FROM HORIZONTAL SEE TYPICAL DETAILS.
12. FOR FIREPROOFING OF FREE STANDING COLUMNS AND TYPICAL PARTITION DETAILS SEE DRAWINGS A.A# 206 THRU A.A# 210.

BULLETINS NOT DATED ARE IN THE PROCESS OF COMPLETION

CONTRACT NO. DRAWING Aug. 9-1-66

NO.	DATE	SUBJ. NO.	BY
1	11-3-71	A-109	LH
2	1-20-70	A-31	LH
3	1-20-70	A-88	LH
4	1-20-70	A-77	LH
5	6-18-69	A-81	ATK
6	5-23-69	A-76	Bern
7	5-29-69	A-25	Bern
8	4-24-69	A-17	Bern
9	9-2-68	A-105	DAS
10	6-18-71	A-106	DT
11	3-19-68	A-104	DAS

REVISIONS

REVISIONS

APPROVED

CHIEF, PLANNING DIVISION

DATE

REGISTERED ARCHITECT

THE WORLD TRADE CENTER

THE PORT OF NEW YORK AUTHORITY

MINORU YAMASAKI & ASSOCIATES
MINORU YAMASAKI, ARCHITECT

EMERY ROTH & SONS
RICHARD ROTH, ARCHITECT

WORTHINGTON, SKILLING, HELLE & JACKSON
STRUCTURAL ENGINEERS

JAROS, BAUM & BOLLES
MECHANICAL ENGINEERS

JOSEPH R. LORIMB & ASSOCIATES
ELECTRICAL ENGINEERS

THE PORT OF NEW YORK AUTHORITY
PAVING, UTILITIES, FOUNDATIONS

TITLE: 33rd FLOOR CORE PLAN

1/4"=1'0" SCALE

DRAWN | CHECKED
SCALE 1/4"=1'0" | DATE 12-24-69
PROJECT NUMBER | SHEET OF
DRAWING NUMBER A·A·56