

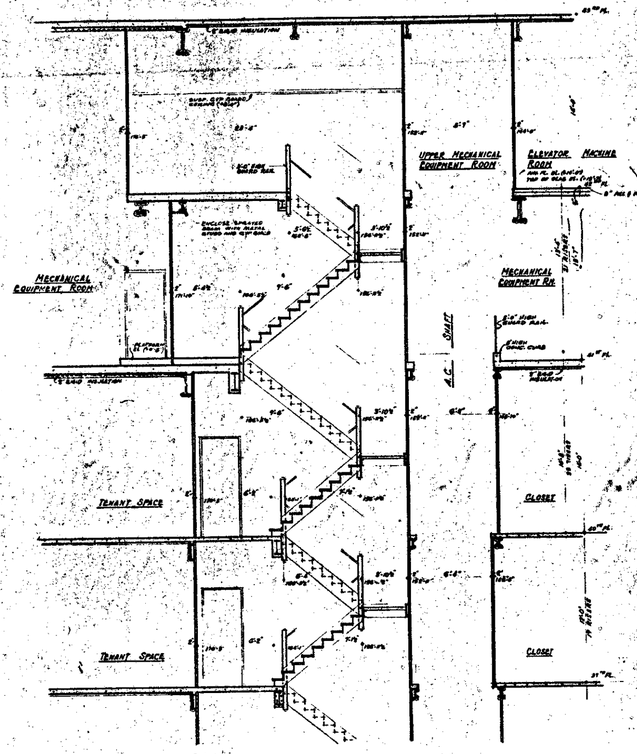


SECTION (F/68) THRU STAIR #2

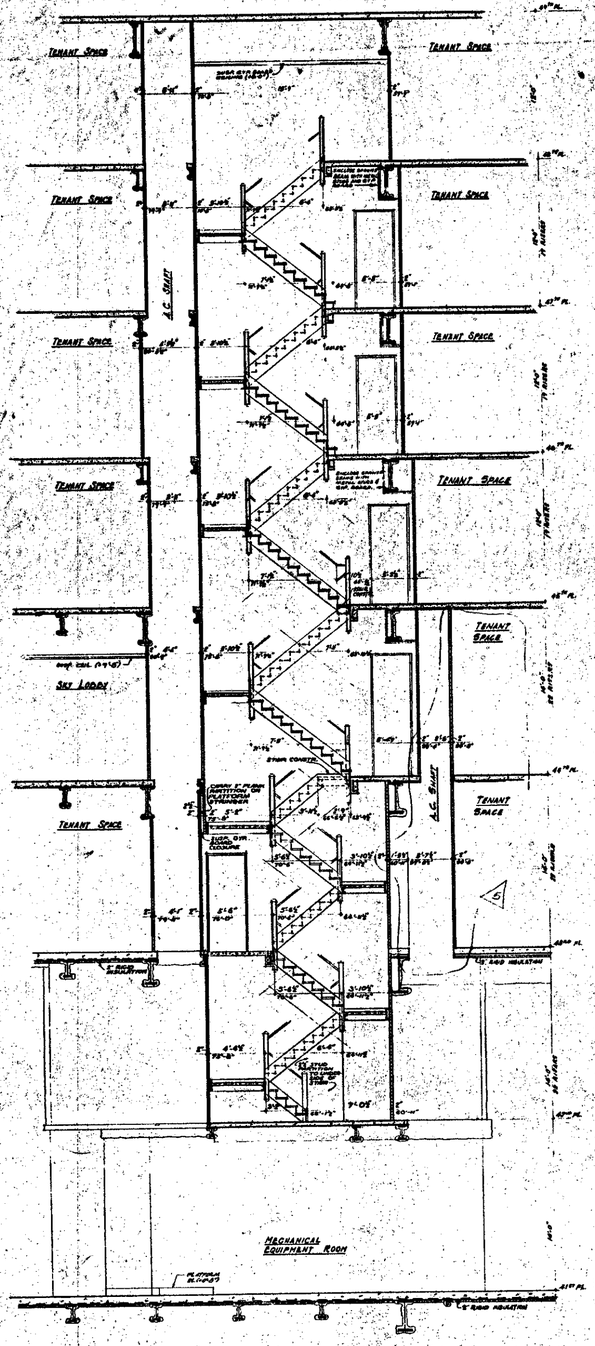

SECTION (G/68) THRU STAIR #2

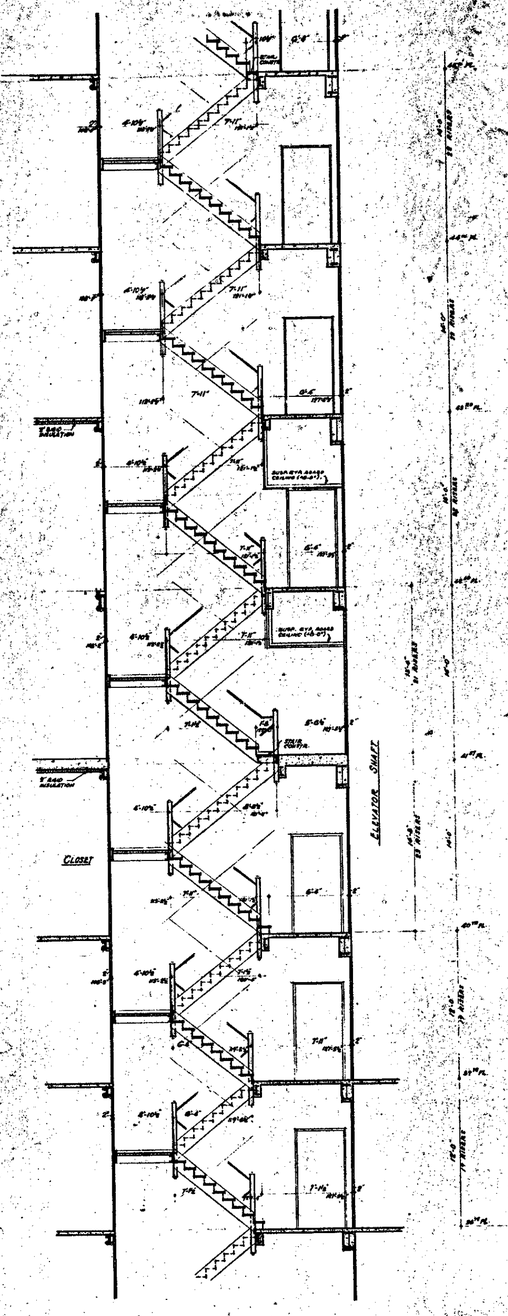

SECTION (H/68) THRU STAIR #3

NOTES

1. FOR GENERAL NOTES, KEY TO MATERIALS SYMBOLS, ABBREVIATIONS FINISH SCHEDULES, DOOR SCHEDULES AND SCHEDULES OF DEMISES SEE DRAWINGS A-0.1 TO A-0.4.
2. ALL ELEVATIONS GIVEN, THUS (5'-10") ARE IN RELATION TO FINISH FLOOR.
3. FOR TYPICAL STAIR DETAILS SEE DWGS A-0.5-305 AND A-0.5-306.
4. WHERE IN ENCLOSED CORRIDOR ALL CALLED FOR, EXIT 30" IN HEIGHTS STAIR, PASSAGES ETC. BOTTOM ELEVATION OF ALL SOFFITS AND OVERHEAD SHALL BE MAINTAINED AT 6'-8" ABOVE FINISHED FLOOR. TO ALLOW FOR FUTURE CEILING INSTALLATION AND CLEARANCE OF ALL LIGHTING DEVICES AND REQUIRED BY ALL BEAM PROJECTIONS OVER 6'0" MINIMUM, 6'-8" ACTUAL DIMENSION IN ELEVATOR SHAFTS AND SHALL BE MINIMUM 7'0" FROM HORIZONTAL. SEE TYPICAL DETAILS.
5. FOR TYPICAL PARTITION DETAILS SEE DRAWINGS A-0.5-306 TO A-0.5-308.

CONTRACT NO.	DRAWING date 8-1-68

NO.	DATE	DWG. NO.	BY
1	1-30-70	A-47	LJL
2	9-15-69	A-13	LJL
3	5-21-69	A-11	LJL
4	8-1-68	A-10	EDS
5	6-12-68	A-9	EDS

REVISIONS

APPROVED

CHIEF, PLANNING DIVISION

DATE

REGISTERED ARCHITECT PROFESSIONAL ENGINEER STATE OF NEW YORK NO. 21,000

THE WORLD TRADE CENTER
THE PORT OF NEW YORK AUTHORITY

MINORU YAMASAKI & ASSOCIATES
MINORU YAMASAKI, ARCHITECT

WORTHINGTON, SKILLING, HELLE & JACKSON
STRUCTURAL ENGINEERS

JOSEPH R. LORING & ASSOCIATES
ELECTRICAL ENGINEERS

EMERY ROTH & SONS
RICHARD ROTH, ARCHITECT

JAROS, BAUM & BOLLES
MECHANICAL ENGINEERS

THE PORT OF NEW YORK AUTHORITY
DAVIES, UTILITIES, FOUNDATIONS

TITLE: STAIR SECTIONS STAIRS #2 & #3

DRAWN		CHECKED	
SCALE	1/4"=1'-0"	DATE	7-31-67
PROJECT ENGINEER		SHEET	OF
DRAWING NO.	A-A-68		