

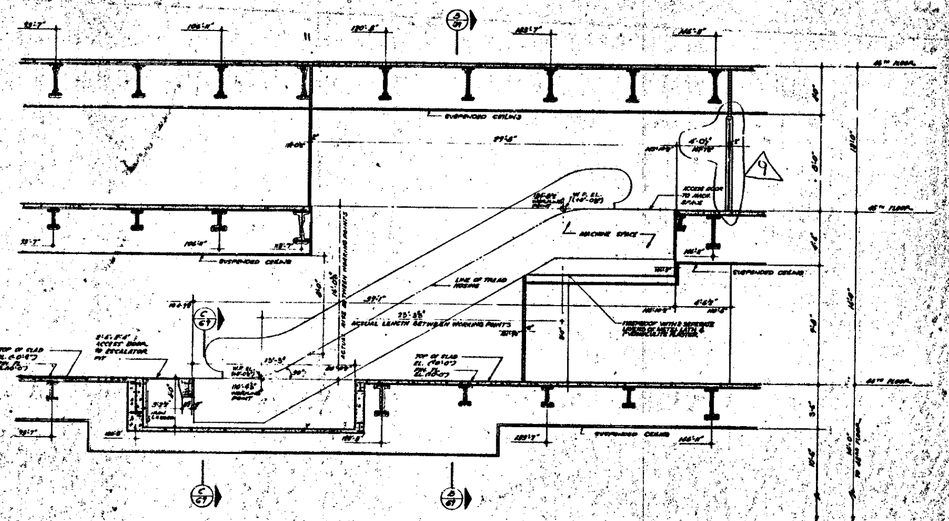



SECTION (A/G1) THRU ESCALATORS A-5 & A-6

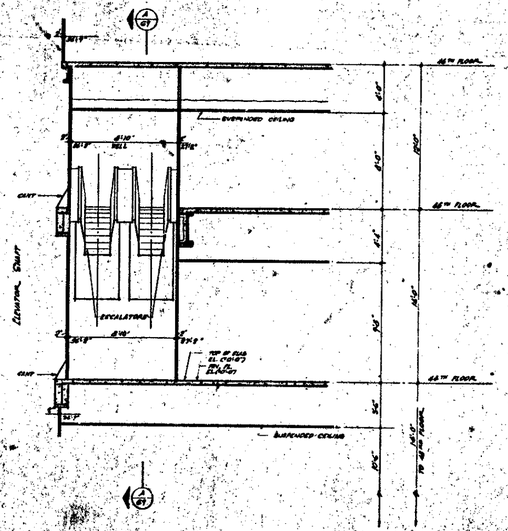


SECTION (D/G1)

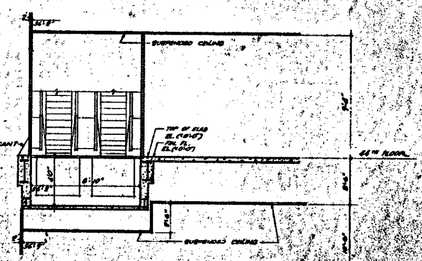


SECTION (C/G1)

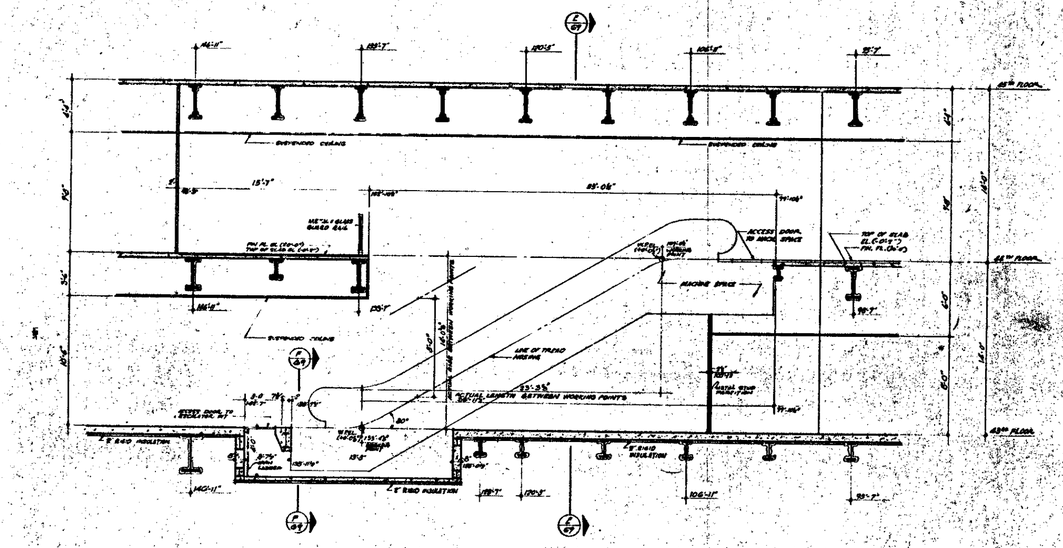

SECTION (D/G1) THRU ESCALATORS A-3 & A-4

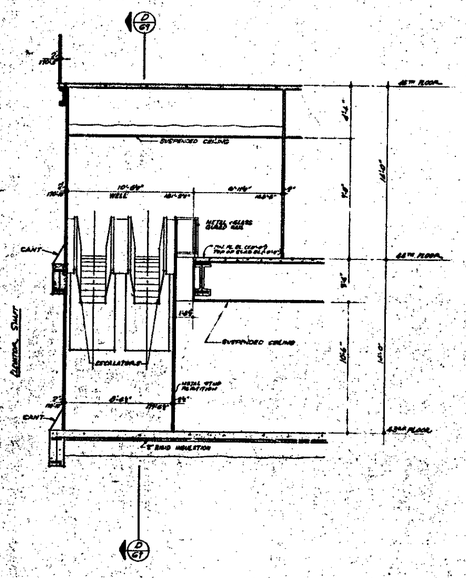

SECTION (E/G1)

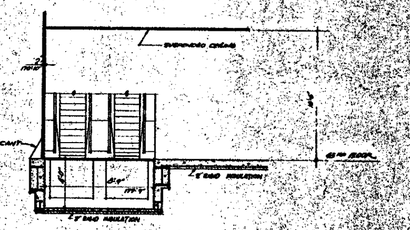

SECTION (F/G1)

NOTES:

1. FOR GENERAL NOTES, KEY TO MATERIALS, SYMBOLS, ABBREVIATIONS, FINISH SCHEDULE, CODE, PHYSICAL AND ENVIRONMENTAL CONSIDERATIONS, SEE DRAWINGS A-0.1 TO A-0.3
2. ALL ELEVATIONS SHOWN THUS (0'-0") ARE IN RELATION TO FINISH FLOOR.
3. FOR MECHANICAL AND ELECTRICAL LAYOUT SEE ELECTRICAL SCHEDULE DRAWINGS.
4. POINT PLANE ELEVATION AND TOP OF SLAB ELEVATIONS ARE EXPOSED UNLESS OTHERWISE SHOWN OR NOTED.
5. WHERE AN EXPOSED SLAB EDGE HAS WATER PAN, END PAN OR IS CURVED, FINAL MEASURE ETC., BOTTOM ELEVATION OF ALL PANS AND CURVES SHALL BE MAINTAINED AT 0'-0" FROM FINISHED FLOOR, TO ALLOW FOR PROPER FINISH INSTALLATION AND CLEARANCE OF ALL MOVING PARTS.
6. FOR ADDITIONAL DETAILS AND SECTIONS OF ESCALATORS SEE DWG #A.0-7.00
7. CANTS AND TREADS OF ALL RUNS ARE PARALLEL TO EACH OTHER MINIMUM (6" ACTUAL) DIMENSION IN RISERS, SLANTS AND WALLS, SEE ARCHITECTURAL TOP FROM HORIZONTAL. SEE TYPICAL DETAILS.
8. FOR ESCALATOR DETAILS, PANELS AND ADDITIONAL SECTIONS SEE DRAWING # A-AE-550.
9. FOR TYPICAL PARTITION DETAILS SEE DRAWINGS A-AB-500 TO A-AB-502.

BULLETINS NOT DATED ARE IN THE PROCESS OF COMPLETION

CONTRACT NO.		DRAWING dgs. 12/66	
	5-17-74	A-551	L.L
		A-164	LC
	6-18-71	A-166	DBL
	11-5-70	A-109	L.L
	4-15-70	A-78	A.K
	1-30-70	A-47	L.L
	5-11-69	A-29	L.L
	5-15-69	A-17	L.L
	8-1-68	A-10	DBL
	6-19-68	A-5	D.G
L.L			

REVISIONS

REVISIONS

APPROVED

CHIEF, PLANNING DIVISION

DATE

THE WORLD TRADE CENTER
THE PORT OF NEW YORK AUTHORITY

MINORU YAMASAKI & ASSOCIATES — MINORU YAMASAKI, ARCHITECT
EMERY ROTH & SONS — RICHARD ROTH, ARCHITECT
WORTHINGTON, SKILLING, HELLE & JACKSON — STRUCTURAL ENGINEERS
JAROS, BAUM & BOLLES — MECHANICAL ENGINEERS
JOSEPH R. LORING & ASSOCIATES — ELECTRICAL ENGINEERS
THE PORT OF NEW YORK AUTHORITY — PLANNING, UTILITIES & FOUNDATIONS

TITLE: ESCALATOR SECTIONS
ESCALATORS A-3, A-4, A-5 & A-6

DRAWN: [illegible] — CHECKED: [illegible]
SCALE: 1/4"=1'-0" — DATE: 7-24-67
PROJECT NUMBER: [illegible] — SHEET: [illegible] OF [illegible]
DRAWING NUMBER: A-A-69