


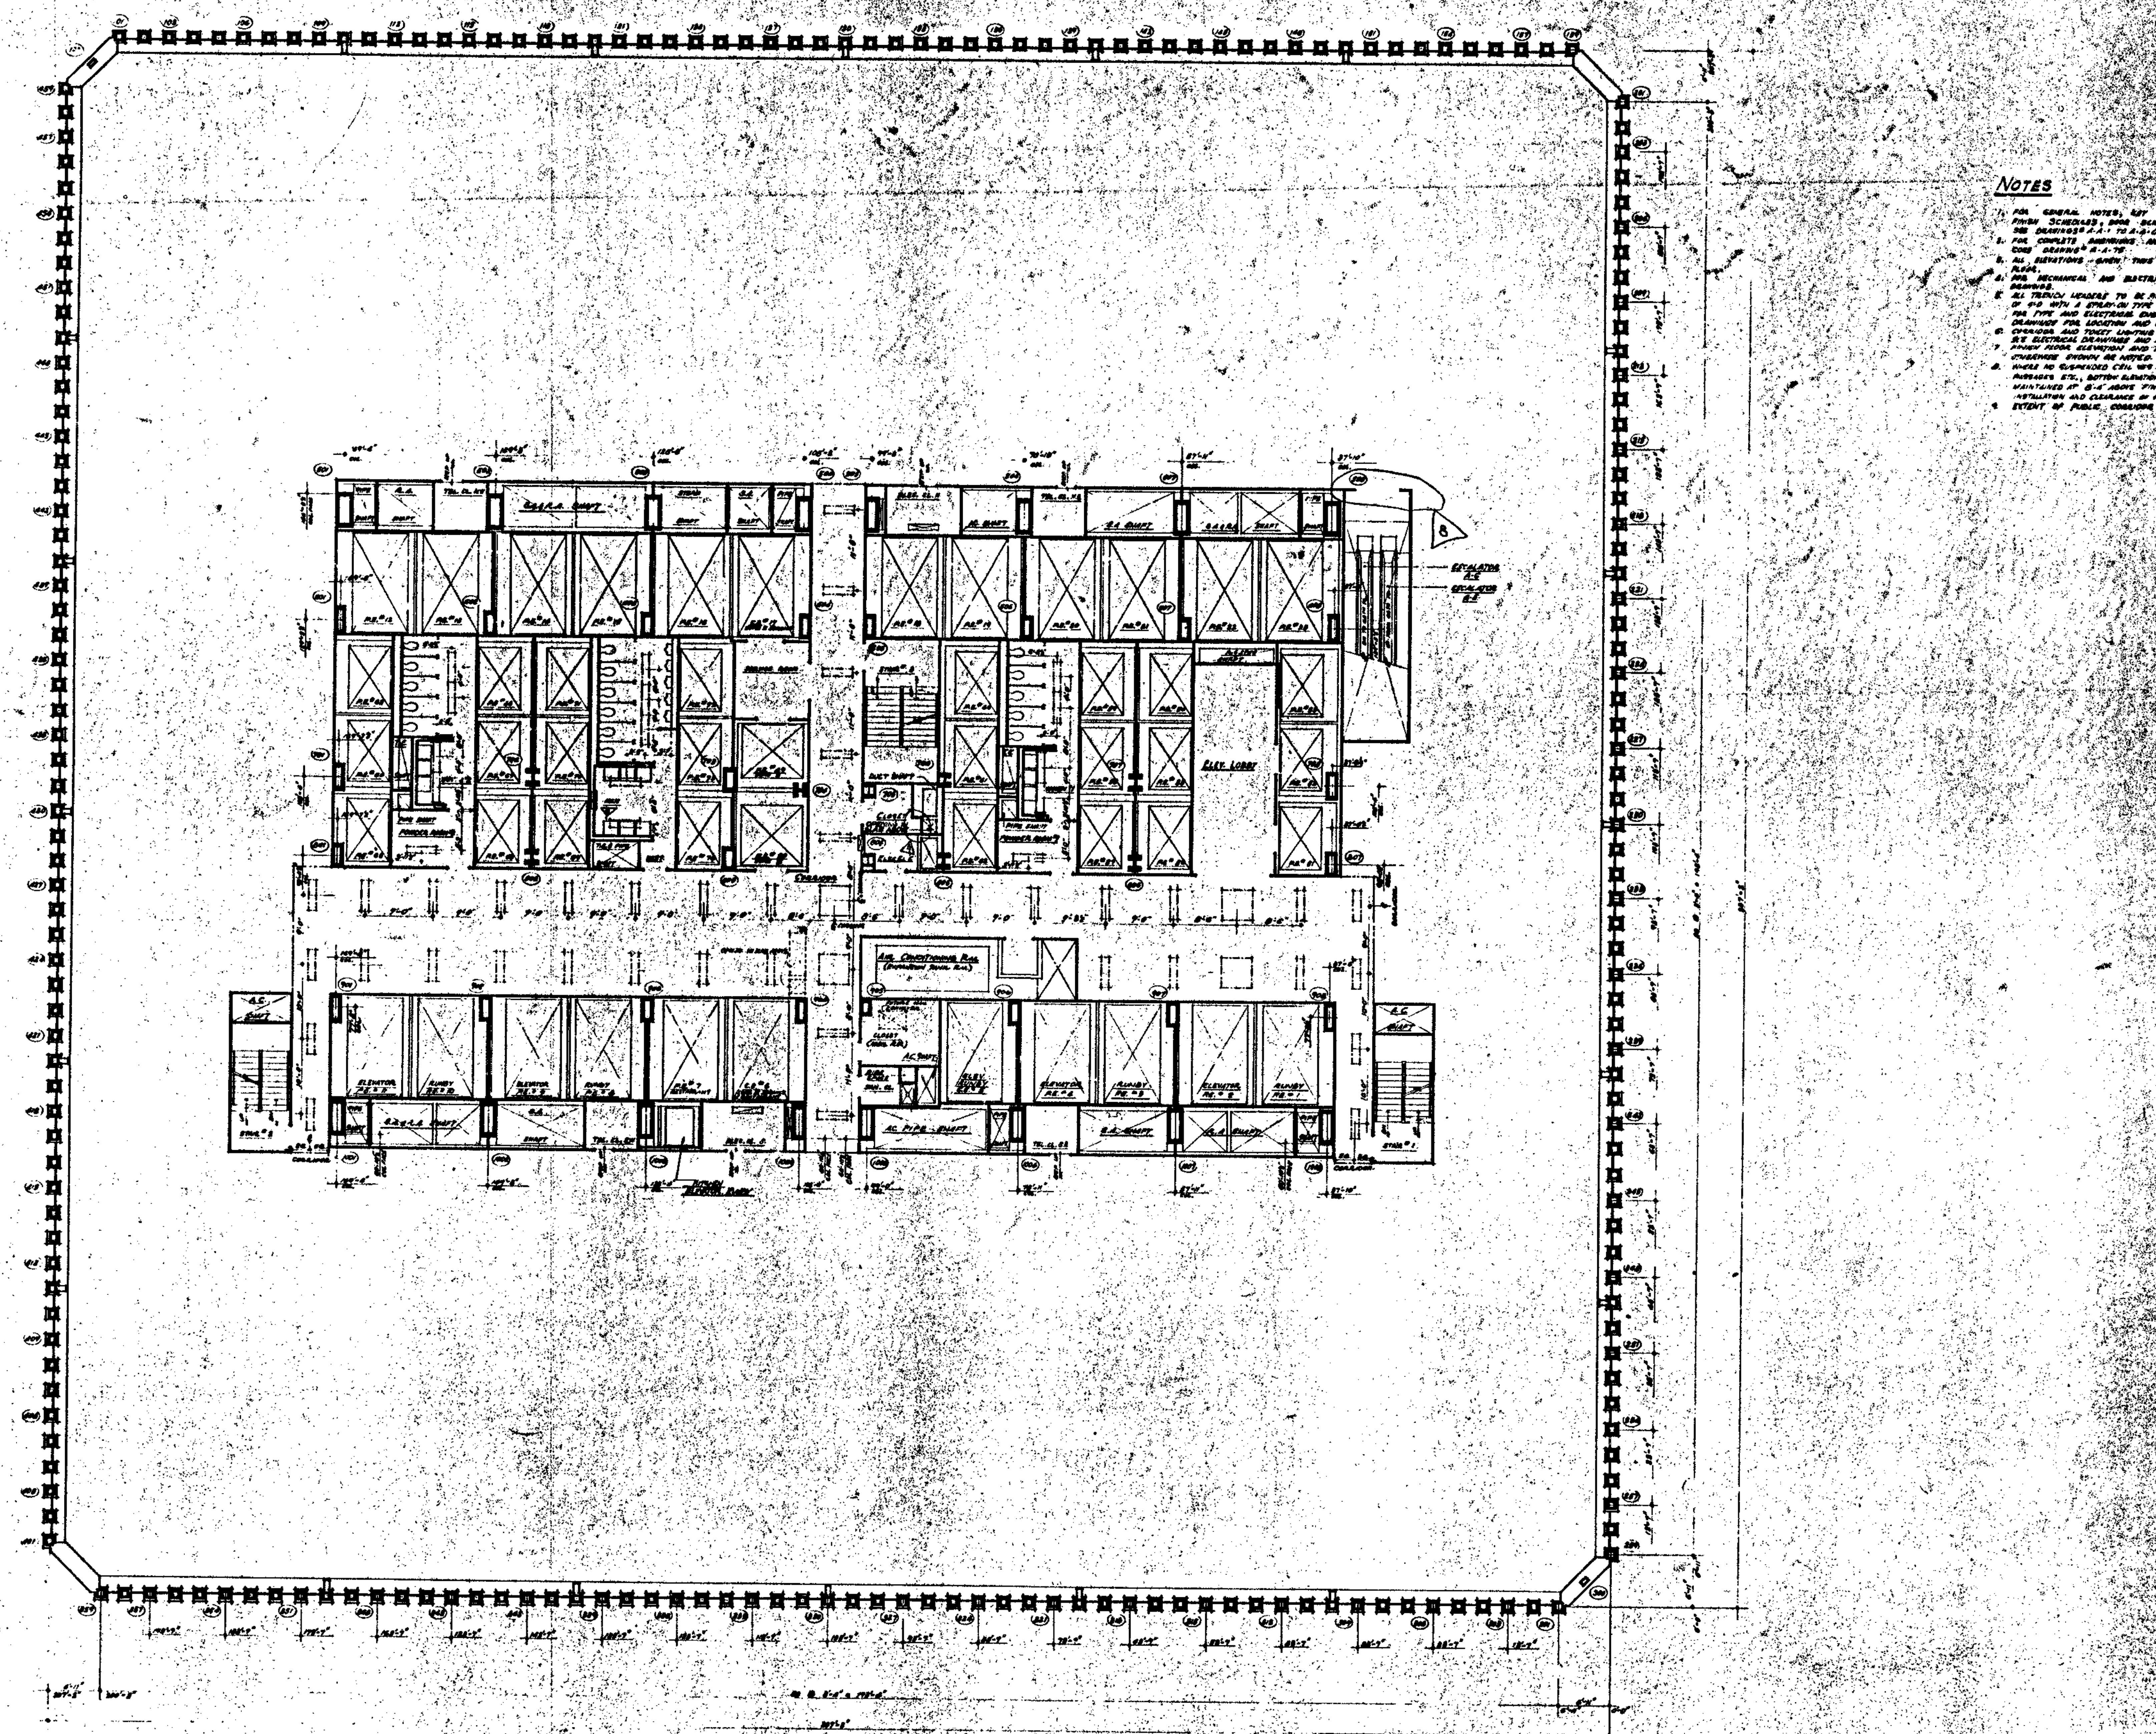


## Notes

1. For general notes, key to materials, symbols, abbreviations, finish schedules, door schedules and schedules of drawings see drawings A-A-1 to A-A-6.
2. For complete dimensions and notes in core area see 1/4" scale core drawing A-A-75.
3. All elevations shown thus (E 0'-0") are in relation to finish floor.
4. For mechanical and electrical layouts see respective engineers drawings.
5. All trench headers to be fireproofed at underside of slab for a width of 4'-0 with a spray-on type fireproofing. See architectural specifications for type and electrical engineers and contractors approved shop drawings for location and extent of trench header and fireproofing.
6. Corridor and toilet lighting layouts as shown. For all other lighting see electrical drawings and architectural details.
7. Finish floor elevation and top of slab elevations are [illegible] unless otherwise shown or noted.
8. Where no suspended ceilings are called for, such as at closets, stair passages etc., bottom elevation of all piping and ductwork shall be maintained at 8'-4" above finished floor to provide for future ceiling installation and clearance of full height doors.
9. Extent of public corridor ceiling is indicated thus ———

BULLETINS NOT DATED ARE IN THE PROCESS OF COMPLETION

CONTRACT BID DRAWING date 3-4-68

| NO. | DATE | BUL. NO. | BY | NO. | DATE | BUL. NO. | BY |
|---|---|---|---|---|---|---|---|
| | | | | △ | 8-29-78 | A-276 | L.L. |
| | | | | △ | | A-164 | L.C. |
| | | | | △ | 6-18-71 | A-166 | D.B.L. |
| | | | | △ | 5-18-71 | A-166 | D.B.L. |
| | | | | △ | 4-20-70 | A-88 | L.M. |
| | | | | △ | 6-26-69 | P-3 | B.C. |
| | | | | △ | 3-25-69 | A-23 | [illegible] |
| | | | | △ | 3-25-69 | A-17 | [illegible] |
| | | | | △ | 8-18-68 | | J.N.L. |
| REVISIONS | | | | REVISIONS | | | |

APPROVED

CHIEF, PLANNING DIVISION

DATE

REGISTERED ARCHITECT RICHARD ROTH NO. 3736 STATE OF NEW YORK

# THE WORLD TRADE CENTER

THE PORT OF NEW YORK AUTHORITY

MINORU YAMASAKI & ASSOCIATES
MINORU YAMASAKI, ARCHITECT

EMERY ROTH & SONS
RICHARD ROTH, ARCHITECT

WORTHINGTON, SKILLING, HELLE & JACKSON
STRUCTURAL ENGINEERS

JAROS, BAUM & BOLLES
MECHANICAL ENGINEERS

JOSEPH R. LORING & ASSOCIATES
ELECTRICAL ENGINEERS

THE PORT OF NEW YORK AUTHORITY
PAVING, UTILITIES, FOUNDATIONS

1/8" = 1'-0" SCALE 5 0 5 10 15 20 FEET

TITLE: 45TH FLOOR PLAN
UPPER ESCALATOR LEVEL

| | | | |
|---|---|---|---|
| DRAWN | | CHECKED | |
| SCALE | 1/8" = 1'-0" | DATE | 7-31-67 |
| PROJECT NUMBER | | SHEET | OF |
| DRAWING NUMBER | A-A-74 | | |