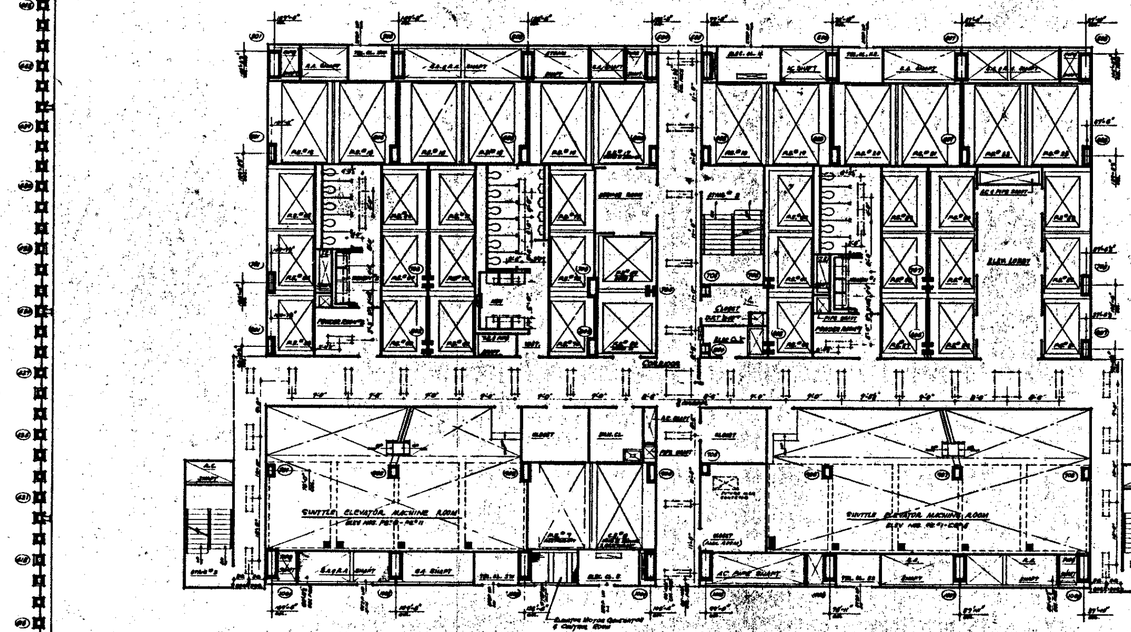


A-78

NOTES

1. ALL GENERAL NOTES, KEY TO MATERIALS, SYMBOLS, ABBREVIATIONS, FINISH SCHEDULES, DOOR SCHEDULES AND DRAWINGS OF DOORS AND PARTITIONS A-2.1 TO A-2.5
2. ALL CONCRETE, MASONRY AND NOTES & HOW ARE ON SHEET A-2.6
3. ALL SUBSTANCE, OTHER THAN (C.O.P.) ARE IN RELATION TO ROOM PLANS.
4. ALL MECHANICAL AND ELECTRICAL WORK BY SEPARATE CONTRACTORS.
5. ALL FINISH HEADS TO BE PROTECTED AT COMPLETION OF PLAN FOR A PARTY OF 5'0" WITH A STRAP-ON TYPE PROTECTIVE, SEE ARCHITECTURAL SPECIFICATIONS FOR TYPE AND ELECTRICAL, MECHANICAL AND CONSTRUCTION DRAWINGS FOR EXISTING LOAD DISTRICT, OF STRUCTURAL STEEL, MASONRY AND PARTITIONING.
6. CORRIDOR AND TOILET LIGHTING LAYOUT AS SHOWN, FOR ALL OTHER LIGHTING SEE ELECTRICAL DRAWINGS AND ARCHITECTURAL DRAWINGS.
7. FINISH FLOOR ELEVATION AND TOP OF SLAB ELEVATIONS ARE ONLY UNLESS OTHERWISE SHOWN OR NOTED.
8. WHERE NO SUPERVISOR EXISTING HAS CALLED FOR, DUCT AS IT CARRIES, STEAM PIPINGS ETC., BOTTOM ELEVATION OF ALL PIPING AND DUCTWORK SHALL BE MAINTAINED AT 8'-0" ABOVE FINISHED FLOORS TO PROVIDE FOR FUTURE CEILING INSTALLATION AND CLEARANCE OF FULL HEIGHT DOORS.
9. EXTENT OF PUBLIC CORRIDOR CEILING IS INDICATED THUS _____

BULLETINS NOT DATED ARE IN THE PROCESS OF COMPLETION
CONTRACT NO. DRAWING DATE: 9-1-66

REVISIONS				REVISIONS			
NO.	DATE	DWG. NO.	BY	NO.	DATE	DWG. NO.	BY
				6	6-15-71	A-15A	DLL
				5	1-28-70	A-15	LJL
				4	6-23-69	A-13	LJL
				3	5-23-69	A-17	LJL

REGISTERED ARCHITECT — STATE OF NEW YORK

APPROVED

DATE

THE WORLD TRADE CENTER
THE PORT OF NEW YORK AUTHORITY

MINORU YAMASAKI & ASSOCIATES — EMERY ROTH & SONS
MINORU YAMASAKI, ARCHITECT — RICHARD ROTH, ARCHITECT
WORTHINGTON, SKILLING, HELLE & JACKSON — JAROS, BAUM & BOLLES
STRUCTURAL ENGINEERS — MECHANICAL ENGINEERS
JOSEPH R. LORING & ASSOCIATES — THE PORT OF NEW YORK AUTHORITY
SOILS ENGINEERS — PIERS, UTILITIES, FOUNDATIONS

TITLE: 47TH FLOOR PLAN

DRAWN		CHECKED	
SCALE	1/8"=1'-0"	DATE	3-30-67
PROJECT NO.		SURVEY NO.	
DRAWING NO.	A-A-78		