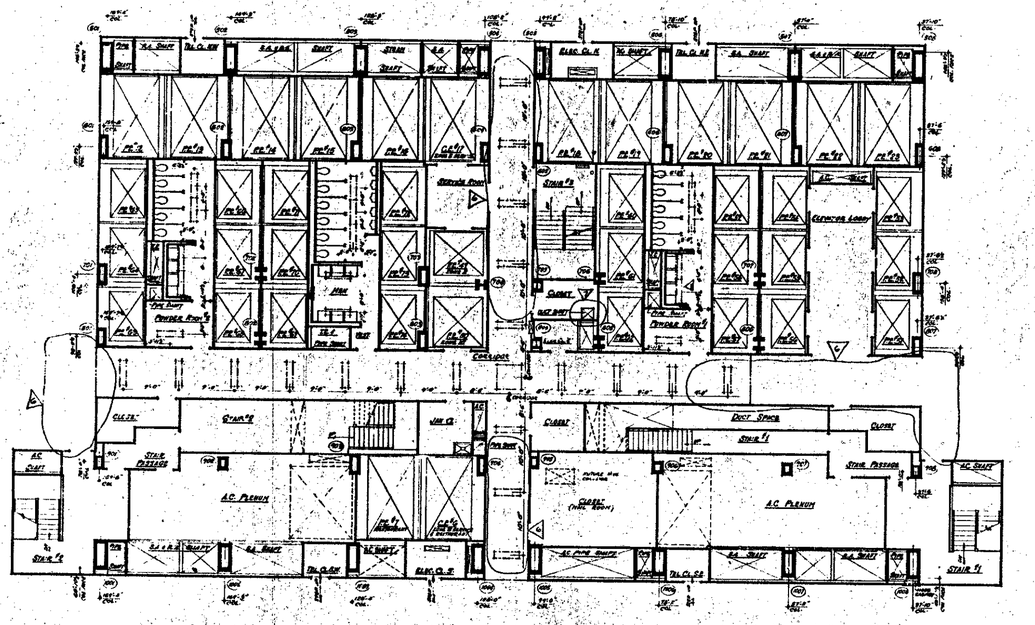


North

NOTES

1. FOR GENERAL NOTES, KEY TO MATERIALS, SYMBOLS, ABBREVIATIONS, FINISH SCHEDULES, DOOR SCHEDULES AND NUMBERING OF DRAWINGS SEE DRAWINGS A-0-1 TO A-0-6
2. FOR COMPLETE DIMENSIONS AND NOTES IN CORE AREA SEE 1/8" SCALE CORE DRAWING A-1-81
3. ALL ELEVATIONS GIVEN THUS (+0'-0") ARE IN RELATION TO FINISH FLOOR
4. FOR MECHANICAL AND ELECTRICAL LAYOUTS SEE RESPECTIVE SUBCONTRACT DRAWINGS
5. ALL TRENCH HEADERS TO BE PREPHOOTED AT UNDERSIDE OF SLAB FOR A WIDTH OF 6'-0" WITH A SPRAY-ON TYPE FIREPROOFING. SEE ARCHITECTURAL SPECIFICATIONS FOR TYPE AND ELECTRICAL CONTRACTOR AND CONTRACTORS APPROVED SHOP DRAWINGS FOR LOCATION AND EXTENT OF TRENCH HEADER AND PREPHOOFING.
6. CORRIDOR AND TOILET LIGHTING AS SHOWN. FOR ALL OTHER LIGHTING SEE ELECTRICAL DRAWINGS AND ARCHITECTURAL DETAILS
7. FINISH FLOOR ELEVATIONS AND TOPS OF SLAB DEPRESSIONS ARE (+0'-0") UNLESS OTHERWISE SHOWN OR NOTED.
8. WHERE NO CEILING OR SOFFITS ARE CALLED FOR, SLAB SOFFIT IS TO BE PAINTED. STEEL MEMBERS (COLUMNS, BEAMS, ETC.) BELOW ELEVATION OF +12'-0" A.F.F. AND DECORATIVE WALLS BELOW +12'-0" ABOVE FINISHED FLOOR TO BE FIREPROOFED AND PAINTED. FOR EXTENT OF FIREPROOFING AND CLEARANCE OF FULL HEIGHT PARTITIONS SEE ARCHITECTURAL SECTIONS.
9. EXTENT OF PUBLIC CORRIDOR CEILING IS INDICATED THUS: _____

1/8"=1'-0"

BULLETINS NOT DATED ARE IN THE PROCESS OF COMPLETION

CONTRACT NO.	DRAWING No.	1-1-66
	8-20-71	A-276 LJL
		A-269 LJL
	8-13-71	A-104 DBL
	11-8-70	A-98 LJL
	1-30-70	A-93 LJL
	1-28-69	A-91 RZ
	5-22-68	A-77 RLP

REVISIONS

APPROVED: CHIEF, PLANNING DIVISION — DATE

THE WORLD TRADE CENTER
THE PORT OF NEW YORK AUTHORITY

MINORU YAMASAKI & ASSOCIATES — MINORU YAMASAKI, ARCHITECT
EMERY ROTH & SONS — RICHARD ROTH, ARCHITECT
WORTHINGTON, SKILLING, HELLE & JACKSON — STRUCTURAL ENGINEERS
JAROS, BAUM & BOLLES — MECHANICAL ENGINEERS
JOSEPH R. LORING & ASSOCIATES — ELECTRICAL ENGINEERS
THE PORT OF NEW YORK AUTHORITY — PROJECT DIRECTION, COORDINATION

TITLE: 48TH FLOOR PLAN

DRAWN | CHECKED | SCALE: 1/8"=1'-0" | DATE | PROJECT NUMBER | DRAWING NUMBER: A-A-30