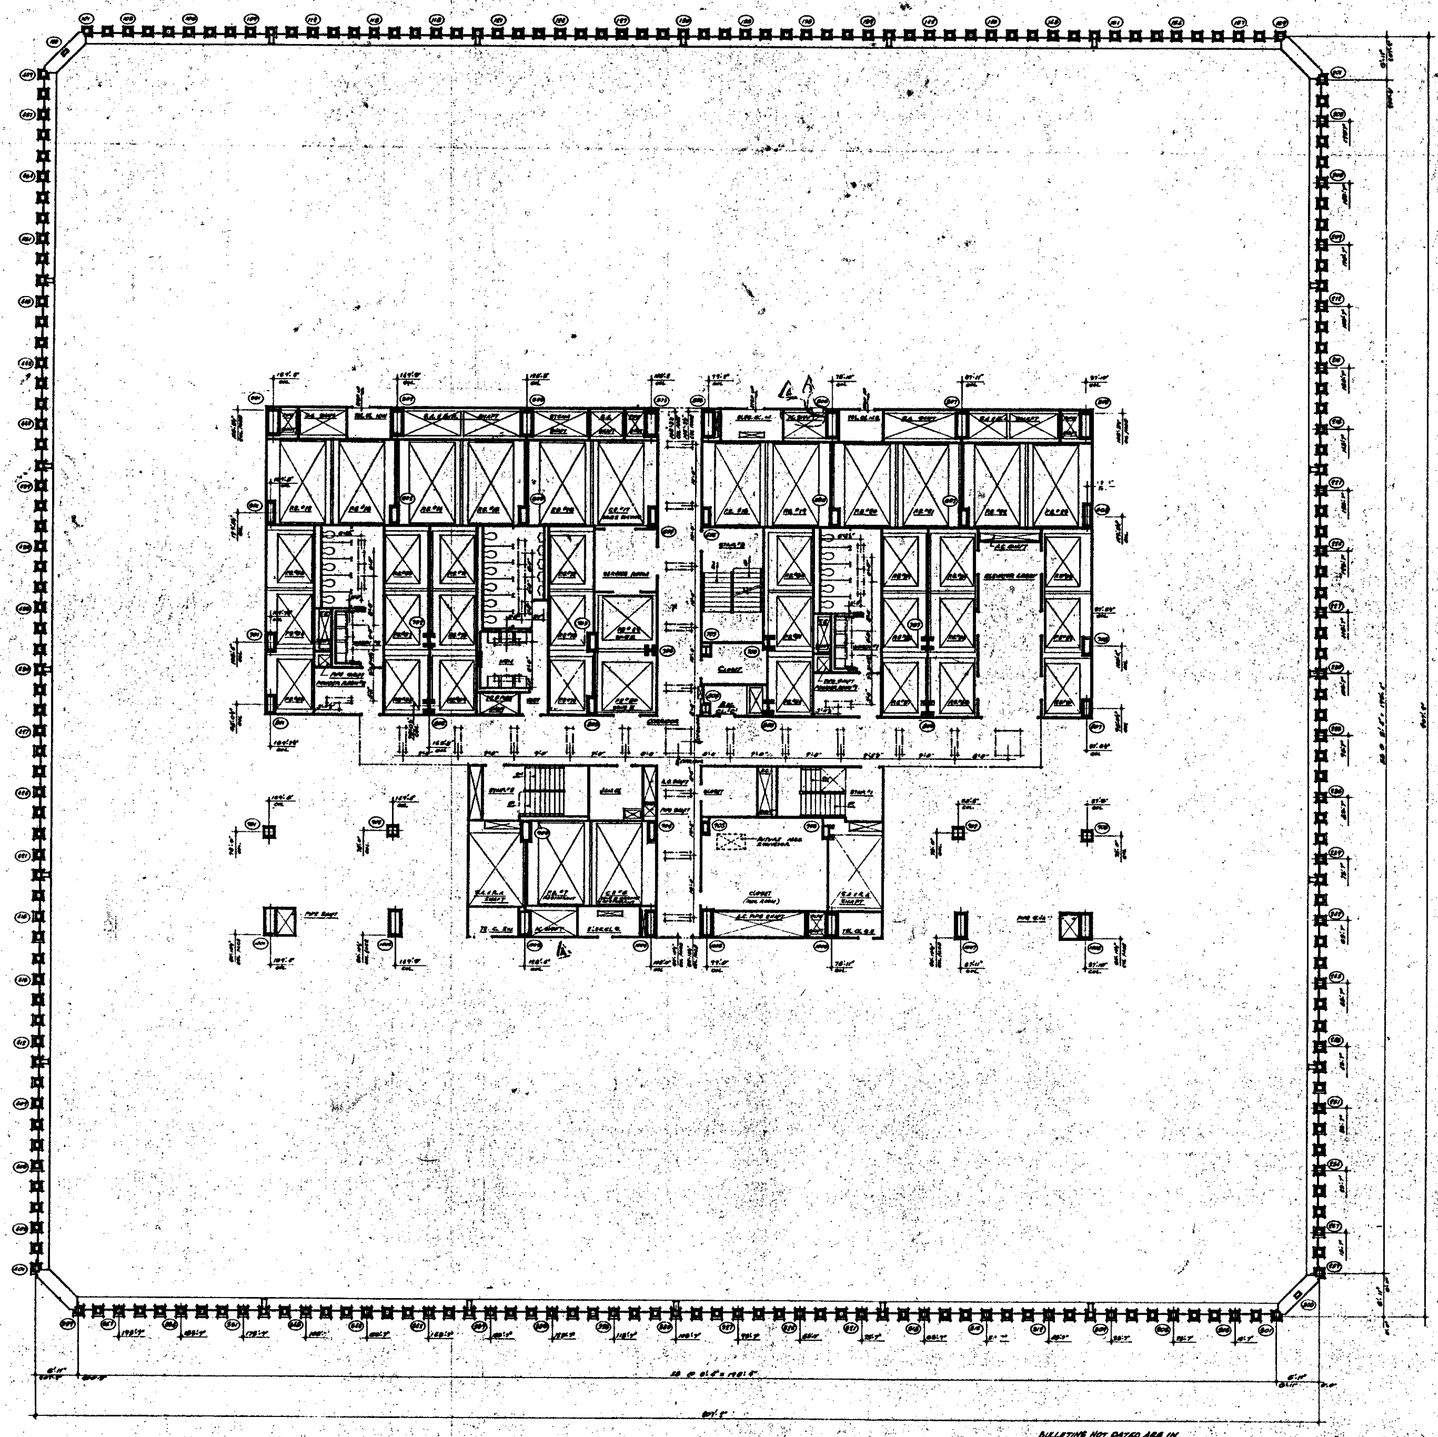


North

NOTES

1. FOR GENERAL NOTES, KEY TO MATERIAL & SYMBOLS ABBREVIATIONS, FLOOR DESIGNATION SYSTEM, DRAWINGS AND SCHEDULE OF DRAWINGS SEE DRAWINGS A-0.01 TO A-0.08
2. FOR CONCRETE PARTITIONS AND WALLS SEE DRAWING A-0.04
3. FOR CORE DRAWINGS SEE DRAWING A-0.05
4. ALL ELEVATOR SHAFTS (TYPICAL) ARE TO BE READY FOR PAINTING FROM BOTTOM TO TOP.
5. FOR MECHANICAL AND ELECTRICAL EQUIPMENT SEE MECHANICAL DRAWINGS.
6. ALL TRENCHES REQUIRED TO BE PENETRATED AT UNDERSIDE OF SLAB FOR A WIDTH OF 6'-0" WITH A SPRAY-ON TYPE FIREPROOFING. SEE ARCHITECTURAL SPECIFICATIONS FOR TYPE AND ELECTRICAL CONDUITS AND CONTRACTORS DRAWINGS FOR LOCATIONS AND EXTENT OF TRENCH HEADER AND PENETRATIONS
7. CONDUITS AND TRUNK DUCTWORK LAYOUTS AS SHOWN, FOR ALL OTHER LIGHTING SEE ELECTRICAL DRAWINGS AND ARCHITECTURAL DETAILS.
8. PARTIAL PLANS, ELEVATIONS AND TYPICAL OF SLABS, ELEVATORS AND CORES UNDERSIDE SUBJECT TO NOTES UNDER CONSTRUCTION
9. WHERE NO SUSPENDED CEILINGS ARE CALLED FOR, SUCH AS IN CLOSETS, STAIR LANDINGS ETC., BOTTOM ELEVATION OF ALL PIPING AND DUCTWORK SHALL BE MAINTAINED AT 8'-6" ABOVE FINISHED FLOOR, TO PROVIDE FOR FUTURE CEILING INSTALLATION AND CLEARANCE OF FIRE & HEIGHT DOORS.
10. EXTENT OF PUBLIC CORRIDOR, CEILING IS INDICATED THUS: _____

BULLETINS NOT DATED ARE IN THE PROCESS OF CONSTRUCTION
CONTRACT NO. DRAWING SUB. 2.1-2a

NO.	DATE	SUBJ. NO.	BY
1	6-18-71	A-66	GBL
2	6-18-71	A-65	GBL
3	7-26-70	A-99	LA
4	5-25-67	A-17	Amdt.

REVISIONS

APPROVED

CHIEF, PLANNING DIVISION

DATE

REGISTERED ARCHITECT — RICHARD ROTH — STATE OF NEW YORK

THE WORLD TRADE CENTER

THE PORT OF NEW YORK AUTHORITY

MINORU YAMASAKI & ASSOCIATES — MINORU YAMASAKI, ARCHITECT	EMERY ROTH & SONS — RICHARD ROTH, ARCHITECT
WORTHINGTON, SKILLING, HELLE & JACKSON — STRUCTURAL ENGINEERS	JAROS, BAUM & BOLLES — MECHANICAL ENGINEERS
JOSEPH R. LORING & ASSOCIATES — SANITARY ENGINEERS	THE PORT OF NEW YORK AUTHORITY — PAVING, UTILITIES, FOUNDATIONS

TITLE: 49TH FLOOR PLAN

DRAWN: — CHECKED: —
SCALE: 1/16"=1'-0" — DATE: 7-31-67
PROJECT NUMBER: — SHEET NO.: —
DRAWING NUMBER: A-A-82