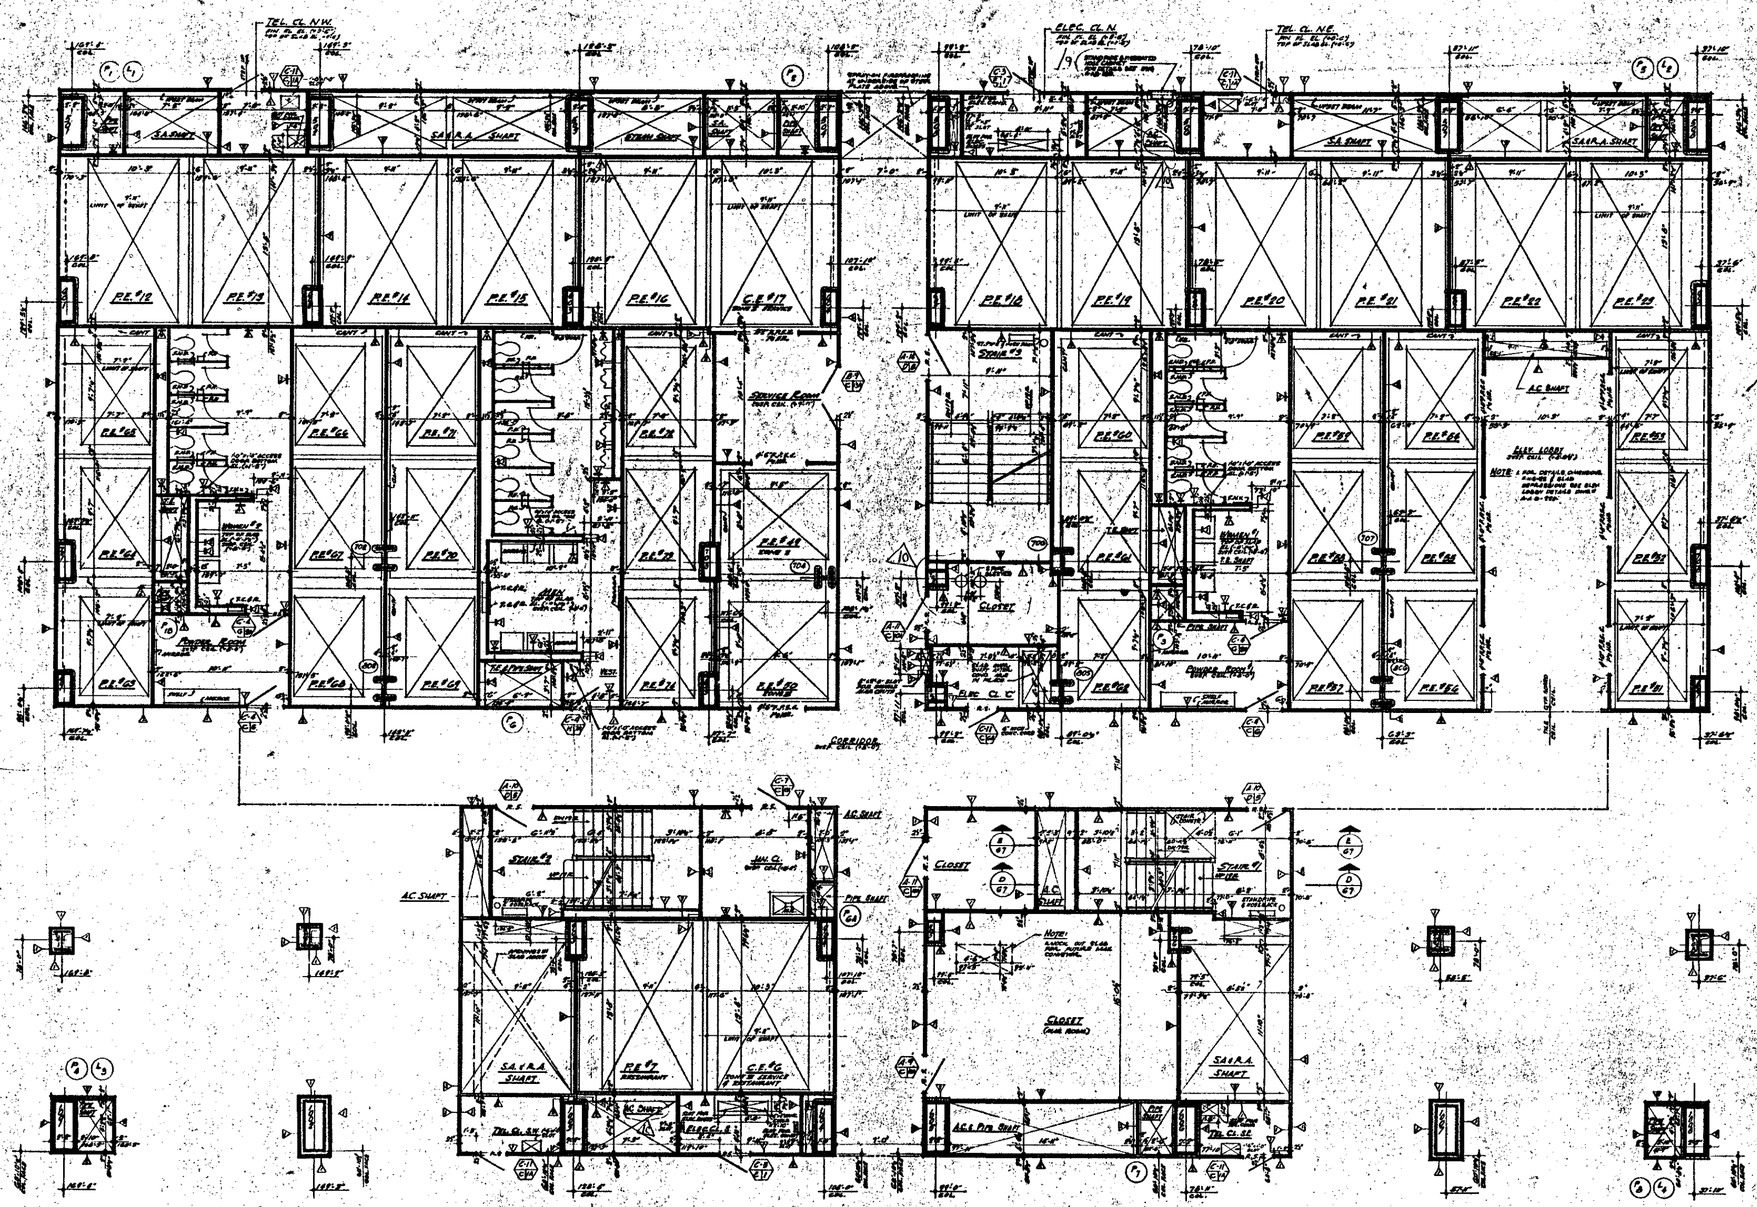


NOTES

1. FOR GENERAL NOTES, KEY TO MATERIALS, SYMBOLS, ABBREVIATIONS, PARTITION SCHEDULES, DOOR SCHEDULES AND DIAGRAMS, SEE DRAWINGS A-1-0-1 TO A-1-0-6
2. FOR COMPLETE 1/8" SCALE FLOOR PLAN SEE DRAWING A-2-A-85
3. ALL ELEVATIONS GIVEN THUS (12'-0") ARE IN RELATION TO FINISH FLOOR.
4. FOR MECHANICAL AND ELECTRICAL LAYOUTS SEE RESPECTIVE ENGINEERS DRAWINGS.
5. FOR TYPICAL STAIR DETAILS SEE DWG. A-4-A-206 & A-4-A-208
6. ALL TRENCH HEADERS TO BE FIELD-COPED AT WORK-FACE OF SLAB FOR A WIDTH OF 4'-0" WITH A 1/2"-ON TYPE OF FIRE-PROOFING SEE ARCHITECTURAL SPECIFICATIONS FOR TYPE & ELECTRICAL ENGINEER'S & CONTRACTOR'S APPROVED SHOP DWGS. FOR LOCATION & EXTENT OF TRENCH HEADERS & FIRE-PROOFING.
7. FINISH FLOOR ELEVATION AND TOP OF SLAB ELEVATIONS ARE (12'-0") ONLY & DIFFERENCE BETWEEN ARE 10"=0"
8. PLUMBER SHALL DISPENSERS IN MEN AND WOMENS TOILETS. ONE DISPENSER AT EACH LAVATORY ACCESS DOORS TO SOAP DISPENSER VALVES, TO BE LOCATED IN ACCORDANCE WITH THE DRAWING. SEE TYPICAL TOILET DETAILS DWG. A-4-A-204
9. WHERE NO SUSPENDED CEILINGS ARE CALLED FOR, SUCH AS IN CLOSETS, STAIRS, PIPE SHAFTS ETC., BOTTOM ELEVATION OF ALL PIPING AND ELECTRICAL SHALL BE MAINTAINED AT 10'-6" ABOVE FINISHED FLOOR, TO PROVIDE FOR FUTURE CEILING INSTALLATION AND CLEARANCE OF FULL HEIGHT DOOR
10. EXTENT OF PUBLIC CORRIDOR CEILING IS INDICATED THUS: - - - - - -
11. CANTS ARE MEASURED ON ALL BEAM PROJECTIONS OVER 12" MINIMUM (6" NATURAL) DIMENSION IN ELEVATION, CANTS AND SHALL BE MINIMUM 75° FROM HORIZONTAL. SEE TYPICAL DETAILS.
12. FOR FIREPROOFING OF FREE STANDING COLUMNS AND TYPICAL PARTITION DETAILS SEE DRAWINGS A-4-A-206 TO A-4-A-212.

NOTE: 1 FOR DETAILS OF WINDOW WALL SEE DRAWING A-4-A-201 & 202

BULLETINS NOT DATED ARE IN THE PROCESS OF CONSTRUCTION

NO.	DATE	DESCRIPTION	BULL. NO.
8	8-18-71	A-166	GBL
7	6-18-71	A-145	GBL
6	1-30-70	A-51	E.C.
5	1-30-70	A-49	L.L.
4	1-30-70	A-47	E.C.
3	5-15-69	A-31	Elect.
2	5-15-69	A-16	Elect.
1	5-15-69	A-17	Elect.
B	1-1-68	A-10	P.C.
A	11-27-68	A-7	P.C.

REVISIONS

APPROVED

CHIEF PLANNING DIVISION

DATE

REGISTERED ARCHITECT STATE OF NEW YORK

THE WORLD TRADE CENTER

THE PORT OF NEW YORK AUTHORITY

MINORU YAMASAKI & ASSOCIATES
MINORU YAMASAKI, ARCHITECT

EMERY ROTH & SONS
RICHARD ROTH, ARCHITECT

WORTHINGTON, SKILLING, HELLE & JACKSON
STRUCTURAL ENGINEERS

JAROS, BAUM & BOLLES
MECHANICAL ENGINEERS

JOSEPH R. LORING & ASSOCIATES
ELECTRICAL ENGINEERS

THE PORT OF NEW YORK AUTHORITY
PAVING, UTILITIES, FOUNDATIONS

TITLE: 47TH FLOOR CORE PLAN

SCALE: 1/8"=1'-0"

DRAWN: [illegible] CHECKED: [illegible]

DATE: 4/11/72 DATE: 3-31-72

PROJECT NUMBER: [illegible] SHEET OF [illegible]

CONTRACT NUMBER: [illegible]

DRAWING NUMBER: A-A-83