
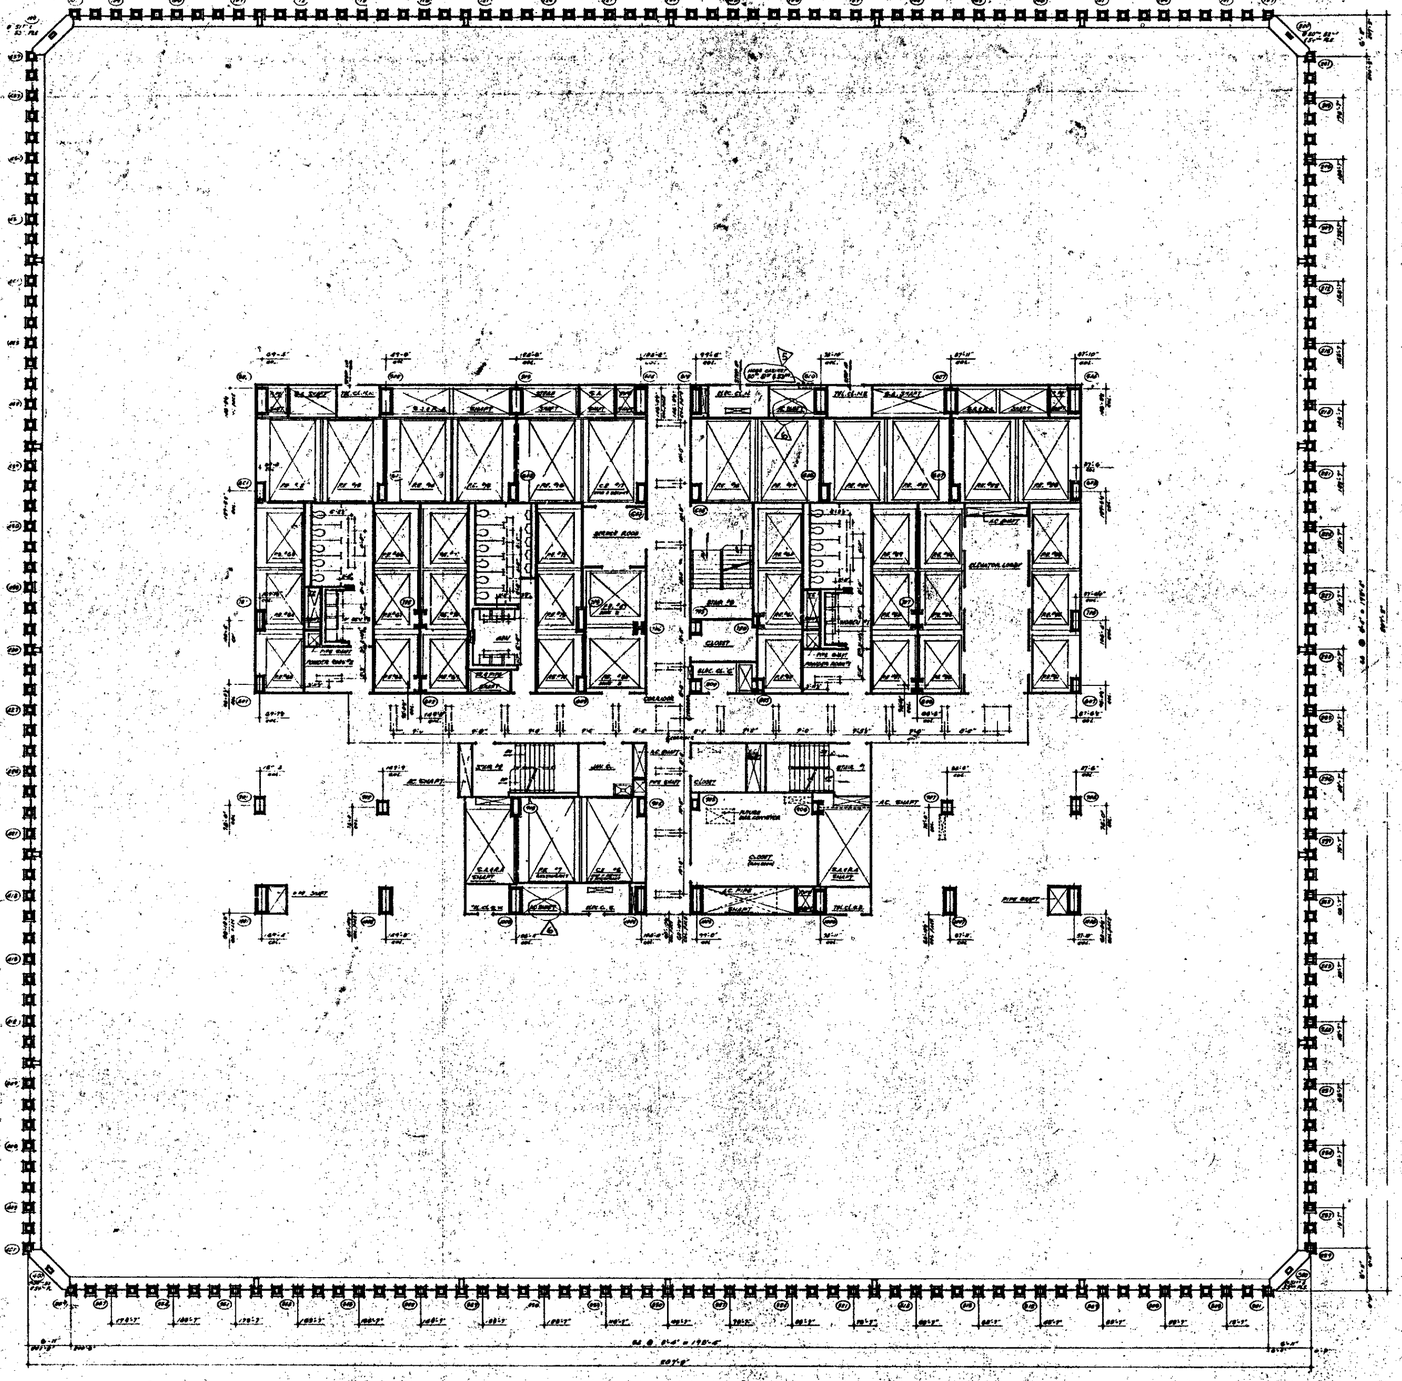



NORTH

NOTES

1. FOR GENERAL NOTES, KEY TO MATERIALS, SYMBOLS, ABBREVIATIONS, PLANS, SCHEDULES, DOOR, WINDOW AND HARDWARE SCHEDULES SEE DRAWING # A-01.1 TO A-01.5
2. FOR COMPLETE DIMENSIONS AND NOTES IN CORE AREA SEE "A" SERIES CORE DRAWINGS # A-2.02
3. ALL ELEVATIONS GIVEN THUS (+0'-0") ARE RELATIVE TO FINISH FLOORS.
4. FOR MECHANICAL AND ELECTRICAL CURVES SEE STRUCTURAL ENGINEERS DRAWINGS
5. ALL TERRAZZO FLOORS TO BE DIAPHRAGMED AT UNDERSIDE OF SLAB FOR A DEPTH OF 1'-0" WITH 1/4" BRASS OR TYPE PROTOGRAPHIC. SEE ARCHITECTURAL PRINCIPAL SHOP TYPE AND ELECTRICAL ENGINEER'S AND CONTRACTOR'S APPROVED SHOP DRAWINGS FOR LOCATION AND EXTENT OF STRUCTURAL MEMBERS AND REINFORCING.
6. DIVISION AND TOILET PARTITIONS ARE NON-BEARING. SEE ELECTRICAL DRAWINGS AND ARCHITECTURAL DETAILS.
7. FINISH FLOOR ELEVATION AND TOP OF MAIN SUPERVISORY DECK (+0'-0") ACCESS THEREDOR SHOWN AS NOTED
8. WORK TO BE REMOVED (DEMOLISHED) AND SALVAGED FOR RE-USE OR DISPOSAL AS DIRECTED BY THE ARCHITECT. ALL OUTLETS FROM RACEWAYS ETC. BOTTOM ELEVATION OF ALL PIPING AND DUCTWORK SHALL BE MAINTAINED AT 8'-0" ABOVE FINISHED FLOOR TO PROVIDE FOR FUTURE CEILING
9. INSTALLATION AND CLEARANCE OF FULL HEIGHT DOORS
10. EXTENT OF PUBLIC CORRIDOR CEILING IS INDICATED THUS _____

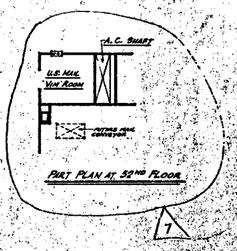

PART PLAN AT 52ND FLOOR

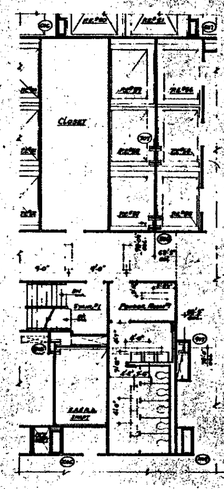

PART PLAN AT 54TH FLOOR

BULLETINS NOT DATED ARE IN THE PERIOD OF COMPLETION

CONTRACT NO. DRAWING Date 6-1-68

NO.	DATE	DRAWING NO.	BY
		REVISIONS	
1	6-18-71	A-1.20	C.J.L.
2	6-18-71	A-1.02	C.B.L.
3	6-18-71	A-1.03	C.B.L.
4	11-8-70	A-1.02	C.J.L.
5	7-22-70	A-2.02	C.J.L.
6	5-22-69	A-1.7	D.L.
7	2-1-68	A-1.7	D.L.B.

NO.	DATE	DRAWING NO.	BY
		REVISIONS	

APPROVED

CHIEF, PLANNING DIVISION — DATE

THE WORLD TRADE CENTER

THE PORT OF NEW YORK AUTHORITY

MINORU YAMASAKI & ASSOCIATES
MINORU YAMASAKI, ARCHITECT

EMERY ROTH & SONS
RICHARD ROTH, ARCHITECT

WORTHINGTON, SKILLING, HELLE & JACKSON
STRUCTURAL ENGINEERS

JAROS, BAUM & BOLLES
MECHANICAL ENGINEERS

JOSEPH R. LORING & ASSOCIATES
ELECTRICAL ENGINEERS

THE PORT OF NEW YORK AUTHORITY
PAVING, UTILITIES, FOUNDATIONS

1/8"=1'-0" 0 5 10 15 20

TITLE: 50TH TO 54TH FLOOR PLAN

DRAWN		CHECKED	
SCALE	1/8" = 1'-0"	DATE	7-30-68
PROJECT NUMBER	7.1	SHEET	
DRAWING NUMBER			A-A-84