
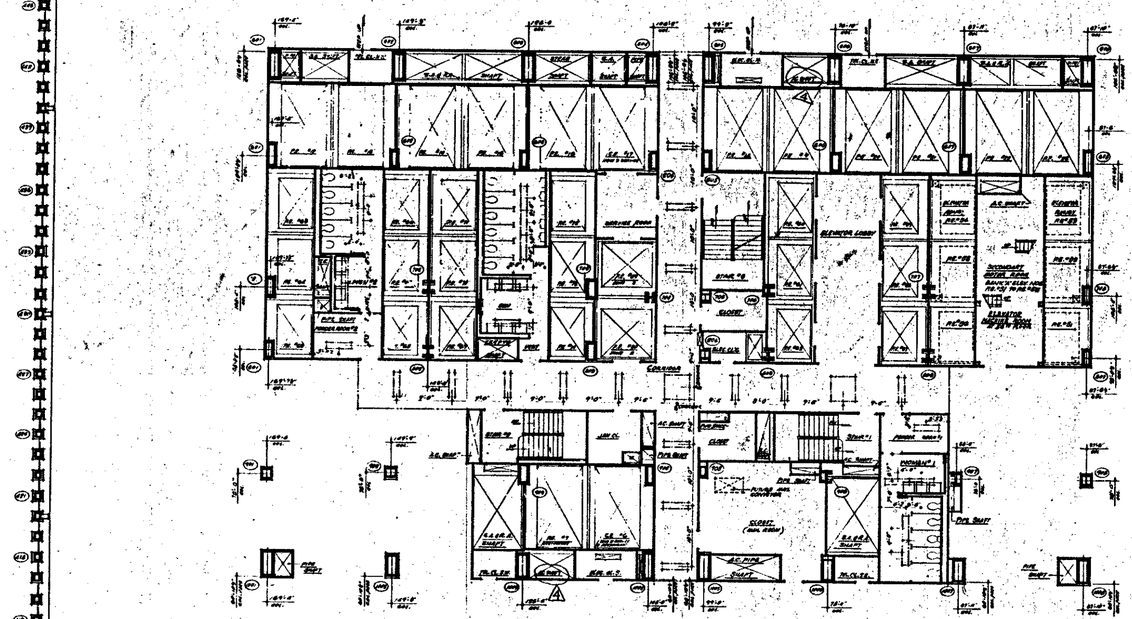


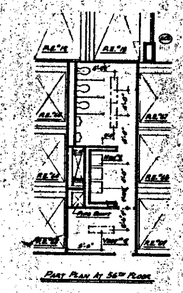

PART PLAN AT 56TH FLOOR

NORTH

Note

1. FOR GENERAL NOTES, SEE "TYPICAL FLOOR PLAN".
2. FOR CONCRETE SLAB DEPTHS AND STEPS AT CORE AREAS SEE STRUCTURAL DRAWINGS.
3. ALL ELEVATIONS SHOWN THUS +12'-0" ARE IN RELATION TO DATUM.
4. FOR MECHANICAL AND ELECTRICAL SERVICES SEE APPROPRIATE DRAWINGS.
5. ALL TRENCH HEADERS TO BE ENCLOSED AT UNDERSIDE OF SLAB FOR A WIDTH OF 6'-0" WITH A GRAY-PAN TYPE REINFORCING BY CONTRACTORS SPECIALTY SUB FOR TYPE AND ELECTRICAL DIAMETER AND CONFORMING TO APPROVED SHOP DRAWINGS FOR LAYOUT AND DETAILS OF TRENCH HEADERS AND PARTITIONING.
6. CORRIDOR AND TOILET LIGHTING CONTROL BY CONTRACTOR FOR ALL BASIC LIGHTING SEE ELECTRICAL DRAWINGS AND ARCHITECTURAL DETAILS.
7. FINISH FLOOR ELEVATION AND TOP OF SLAB ELEVATIONS ARE (UNLESS OTHERWISE SHOWN) NOTED.
8. STORES AND SUPERVISORS CLOSETS ARE UNSUITABLE FOR PLUMBING IN CLOSET; STAIR, PASSAGE ETC. BOTTOM ELEVATION OF ALL PIPING AND DUCTWORK SHALL BE MAINTAINED AT 8'-6" ABOVE FINISHED FLOORS, TO ANTICIPATE FOR FUTURE CEILING INSTALLATION AND CLEARANCE OF FULL HEIGHT DOORS.
9. EXTENT OF PUBLIC CORRIDOR CEILING AS INDICATED THUS _____

BULLETINS NOT DATED ARE IN THE PROCESS OF COMPLETION

CONTRACT BID DRAWING Date 12-1-68

NO.	DATE	SUB. NO.	BY
1	6-18-70	A-84	G.L.
2	11-6-70	A-98	L.L.
3	1-30-70	A-69	E.C.
4	5-25-69	A-17	Amend

REVISIONS

APPROVED

CHIEF, PLANNING DIVISION

DATE

REGISTERED ARCHITECT

THE WORLD TRADE CENTER

THE PORT OF NEW YORK AUTHORITY

MINORU YAMASAKI & ASSOCIATES — ARCHITECT
HIRSEN YAMASAKI / ARCHITECT

EMERY ROTH & SONS
RICHARD ROTH, ARCHITECT

NORTHWESTERN, SKILLING, HELLE & JACKSON — STRUCTURAL ENGINEERS

JAROS, BAUM & BOLLES — MECHANICAL ENGINEERS

JOSEPH R. LORING & ASSOCIATES — ELECTRICAL ENGINEERS

THE PORT OF NEW YORK AUTHORITY — PAVING, UTILITIES, FOUNDATIONS

55TH & 56TH FLOOR PLAN

DRAWN		CHECKED	
SCALE	1/8" = 1'-0"	DATE	12-1-68
PROJECT NUMBER		SHEET	OF
DRAWING NO.			A-A-86