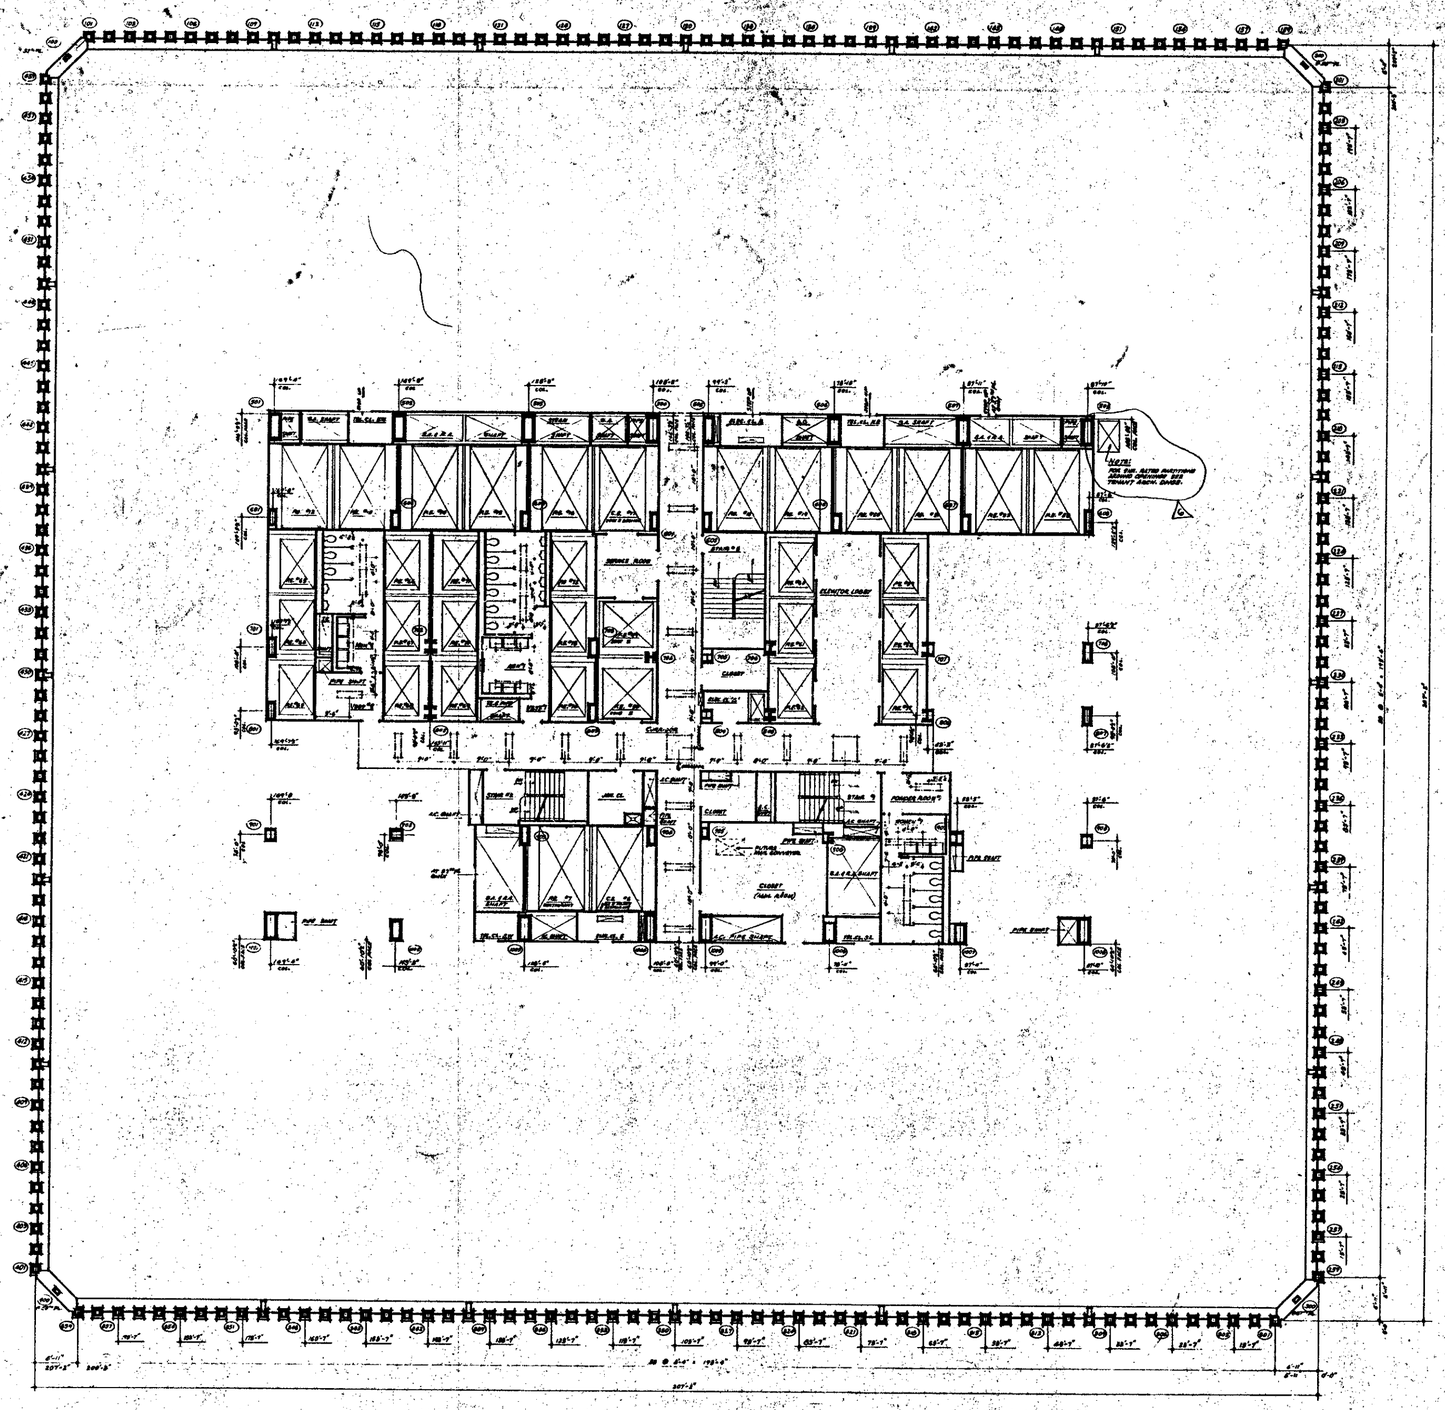


North

NOTES

1. FOR GENERAL NOTES, KEY TO MATERIALS, SYMBOLS, ABBREVIATIONS, PAINT SCHEDULES, DOOR SCHEDULES AND SCHEDULES OF DRAWINGS SEE DRAWING # A-1.11 TO A-1.16
2. FOR COMPLETE DIMENSIONS AND NOTES IN THIS AREA, SEE 50' SCALE CORE DRAWING # A-2.10.
3. ALL ELEVATIONS SHOWN THUS (+0'-0") ARE IN RELATION TO FINISH FLOOR.
4. FOR MECHANICAL AND ELECTRICAL EQUIPMENT AND REMOTELY CONTROLLED DEVICES SEE MECHANICAL SPECIFICATIONS AND ELECTRICAL SPECIFICATIONS AND CONTRACTORS APPROVED SHOP DRAWINGS FOR LOCATION AND DETAILS OF THESE ITEMS. ALL EQUIPMENT TO BE APPROVED BY ARCHITECT AND ENGINEER.
5. EXPANSION AND CONTROL JOINTS ARE SHOWN FOR ALL STATE LIGHTING AND ELECTRICAL DRAWINGS AND ARCHITECTURAL DETAILS.
6. FINISH FLOOR ELEVATION AND TOP OF SLAB ELEVATIONS ARE (0'-0") UNLESS OTHERWISE SHOWN OR NOTED.
7. WHERE NO SUSPENDED CEILINGS ARE CALLED FOR, C.I.R. AS IN CLOSETS, STAIR LANDINGS ETC. BOTTOM ELEVATION OF ALL PIPING AND DUCTWORK SHALL BE MAINTAINED 4'-0" ABOVE FINISHED FLOOR, TO PERMIT FOR FUTURE CEILING INSTALLATION AND CLEARANCE OF FULL HEIGHT DOORS.
8. EXTENT OF PUBLIC CORRIDOR CEILING IS INDICATED THUS: _____

BULLETINS NOT DATED ARE IN THE RECORDS AT COMPLETION

CONTRACT AND DRAWING Nos. 5-2-66

NO.	DATE	SUBJ. NO.	BY
4	6-30-71	A-171	L.J.
3	6-8-71	A-AM081	L.J.
2	11-6-70	A-106	L.J.
1	1-30-70	A-93	E.C.
3	5-25-67	A-17	[illegible]
2	5-18-66		L.M.L.

REVISIONS

APPROVED

CHIEF, PLANNING DIVISION

DATE

REGISTERED ARCHITECT

THE WORLD TRADE CENTER

THE PORT OF NEW YORK AUTHORITY

MINORU YAMASAKI & ASSOCIATES MINORU YAMASAKI, ARCHITECT	EMERY ROTH & SONS RICHARD ROTH, ARCHITECT
WORTHINGTON, SKILLING, HELLE & JACKSON STRUCTURAL ENGINEERS	JAROS, BAUM & BOLLES MECHANICAL ENGINEERS
JOSEPH R. LORING & ASSOCIATES ELECTRICAL ENGINEERS	THE PORT OF NEW YORK AUTHORITY PAVING, UTILITIES, FOUNDATIONS

1/16" = 1'-0"

57th & 58th Floor Plan

DRAWN		CHECKED	
SCALE	1/16"=1'-0"	DATE	7-30-69
PROJECT LEADER		APPROVED	
DESIGNED		DATE	

A-A-89