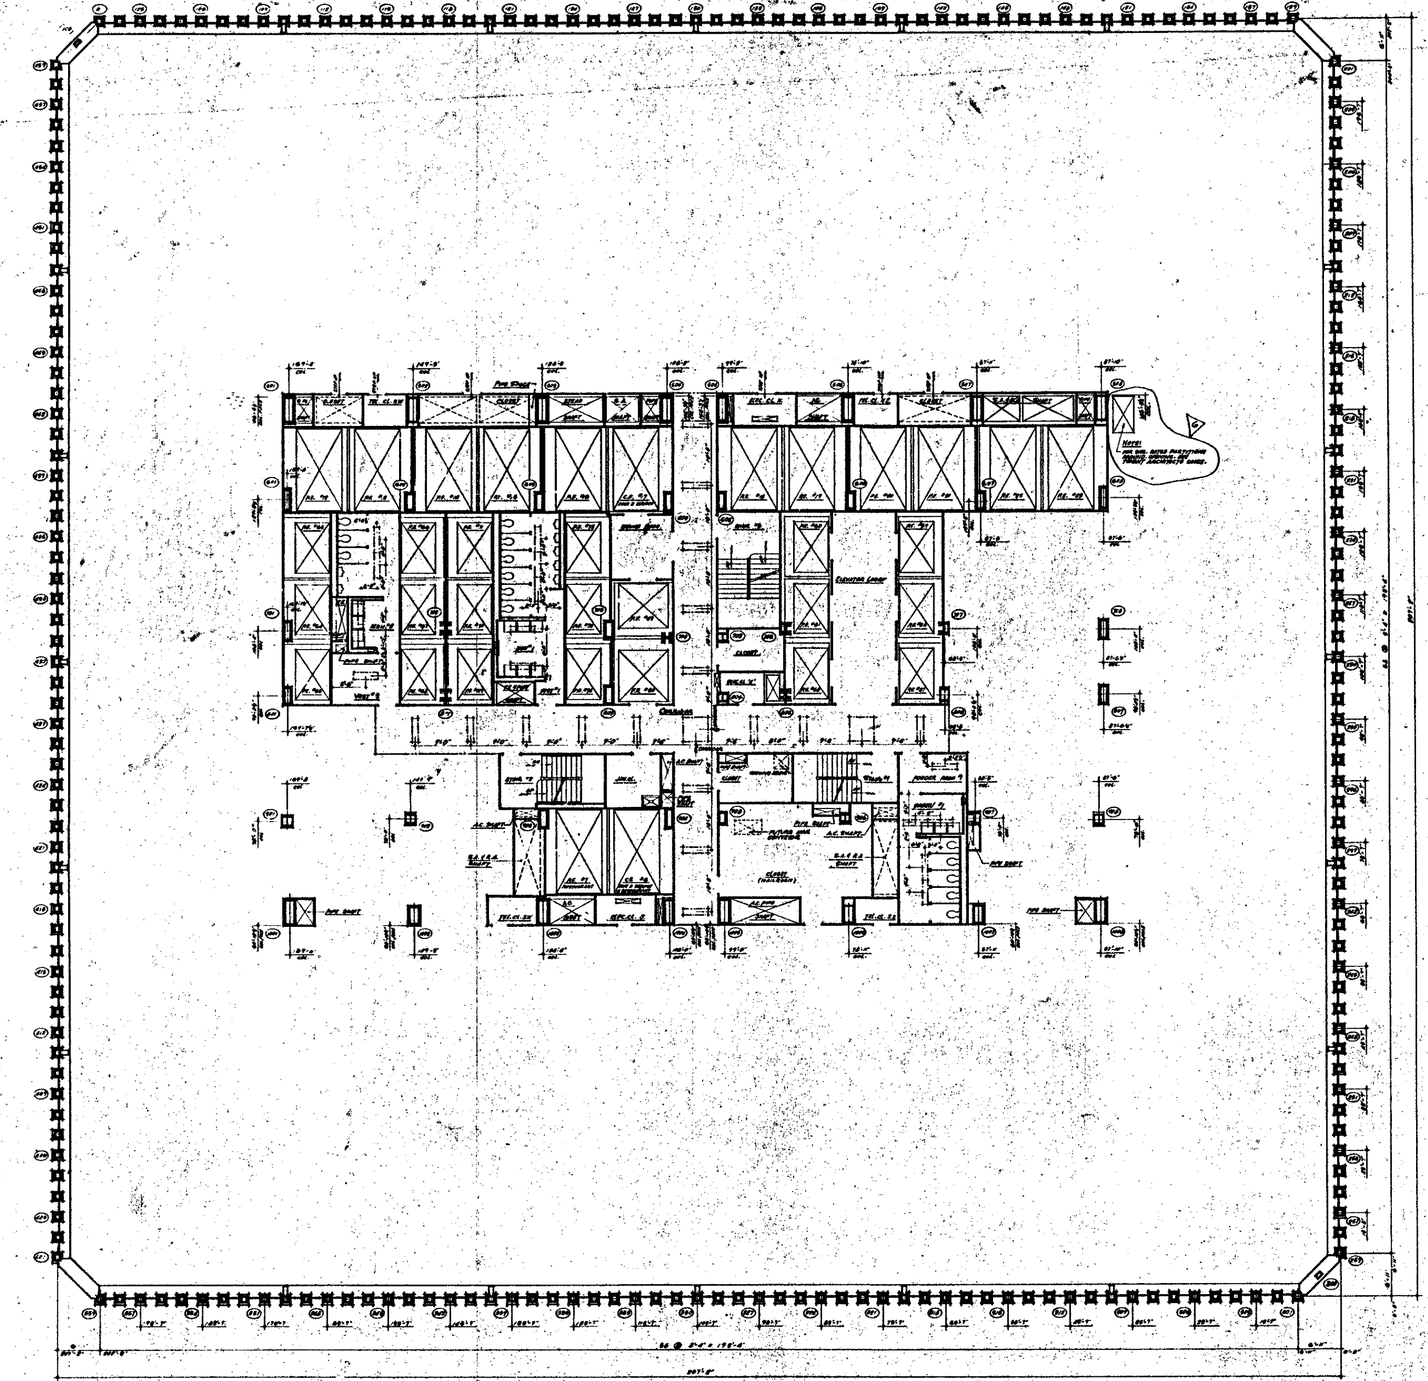


North

Notes

1. FOR GENERAL NOTES, KEY TO MATERIALS, SYMBOLS, ABBREVIATIONS, FINISH SCHEDULES, DOOR SCHEDULES AND SCHEDULES OF DRAWINGS, SEE DRAWINGS A-0.1 TO A-0.5.
2. FOR COMPLETE DIMENSIONS AND NOTES SEE CORE AREA REF. & SHELF AREA DRAWINGS A-4.10
3. ALL ELEVATIONS GIVEN THUS (+0'-0") ARE + OR - BELOW TO FINISH FLOOR.
4. FOR MECHANICAL AND SERVICING LAYOUTS SEE RESPECTIVE DRAWINGS
5. ALL TRENCH HEADERS TO BE PROVIDED AT UNDERSIDE OF SLAB FOR A WIDTH OF 6'-0" WITH A STRAIGHT RUN TYPE PARTITIONS. SEE ARCHITECTURAL SPECIFICATIONS FOR TYPE AND ELECTRICAL ENGINEERS AND CONTRACTORS APPROVED SHOP DRAWINGS FOR LOCATION AND EXTENT OF TRENCH HEADERS AND PARTITIONING
6. CORRIDOR AND TOILET LIGHTING LAYOUTS AS SHOWN. FOR ALL OTHER LIGHTING SEE ELECTRICAL ENGINEER AND ARCHITECTURAL DETAILS
7. FINISH FLOOR ELEVATION AND TOP OF SLAB ELEVATIONS ARE (+0'-0") UNLESS OTHERWISE SHOWN OR NOTED.
8. WHERE NO SUSPENDED CEILINGS ARE CALLED FOR, SUCH AS IN CLOSETS, JOHN PHILLIPS ETC. BOTTOM ELEVATION OF ALL PIPING AND DUCTWORK SHALL BE MAINTAINED AT 9'-0" ABOVE FINISHED FLOOR, TO PROVIDE FOR FUTURE CEILING INSTALLATION AND CLEARANCE OF FULL HEIGHT DOORS.
9. EXTENT OF PUBLIC CORRIDOR, CEILING AS INDICATED THUS: _____

BULLETINS NOT DATED ARE IN THE PROCESS OF COMPLETION

CONTRACT NO. DRAWING dwg. 6-7-66

NO.	DATE	DWG. NO.	BY

REVISIONS

NO.	DATE	DWG. NO.	BY
4	6-24-71	A-171	L.J.
5	8-19-71	A-164	O.B.L.
11	11-6-70	A-165	L.J.
1	1-30-76	A-63	E.C.
2	2-23-76	A-17	L.W.
3	5-18-76		L.W.

REVISIONS

APPROVED

CHIEF, PLANNING DIVISION

DATE

REGISTERED ARCHITECT

THE WORLD TRADE CENTER

THE PORT OF NEW YORK AUTHORITY

MINORU YAMASAKI & ASSOCIATES — MINORU YAMASAKI, ARCHITECT

WORTHINGTON, SKILLING, HELLE & JACKSON — STRUCTURAL ENGINEERS

JOSEPH R. LORING & ASSOCIATES — ELECTRICAL ENGINEERS

EMERY ROTH & SONS — RICHARD ROTH, ARCHITECT

JAROS, BAUM & BOLLES — MECHANICAL ENGINEERS

THE PORT OF NEW YORK AUTHORITY — PAVING, UTILITIES, FOUNDATIONS

TITLE: 59TH FLOOR PLAN

ENGINEER		DRAWN	
SCALE	1/16"=1'-0"	DATE	1-31-67
PROJECT ENGINEER		CHECKED	
PROJECT MANAGER		QUANTITY	

A·A·91